
PERMIT

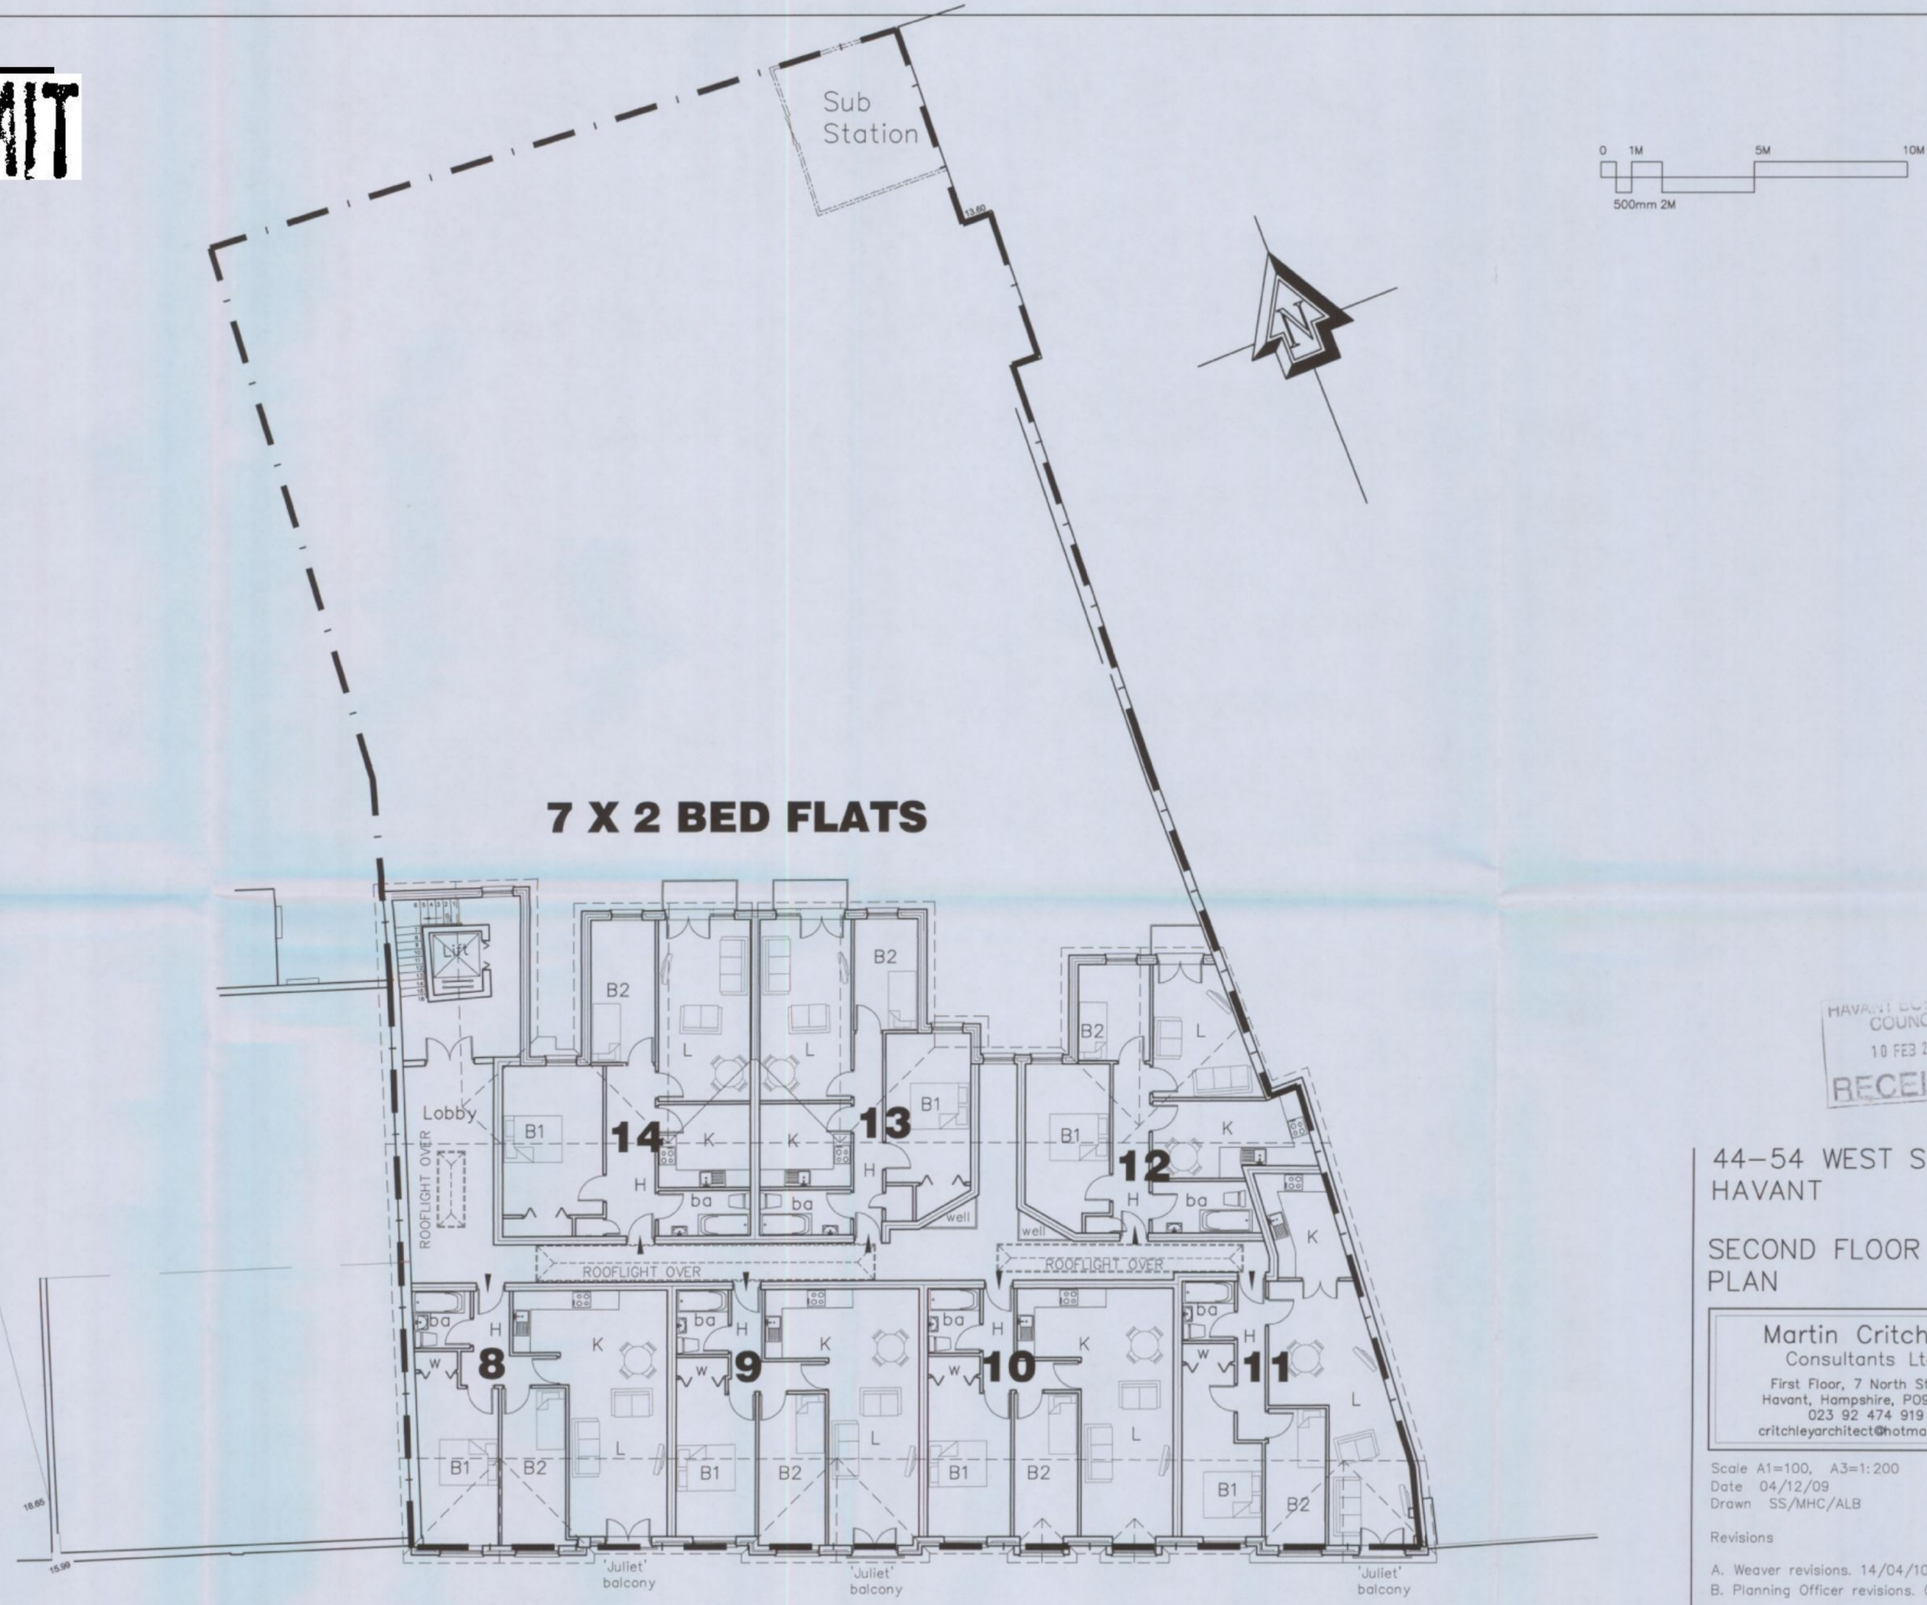

SECOND

HAVANT BOROUGH COUNCIL
10 FEB 2011
RECEIVED

44–54 WEST STREET
HAVANT

SECOND FLOOR PLAN

Martin Critchley
Consultants Ltd.
First Floor, 7 North Street
Havant, Hampshire, PO9 1PW
023 92 474 919
critchleyarchitect@hotmail.com

Scale A1=100, A3=1:200
Date 04/12/09
Drawn SS/MHC/ALB

Revisions

A. Weaver revisions. 14/04/10
B. Planning Officer revisions. 09/02/11

9972–353 B