
PERMIT

PERMIT

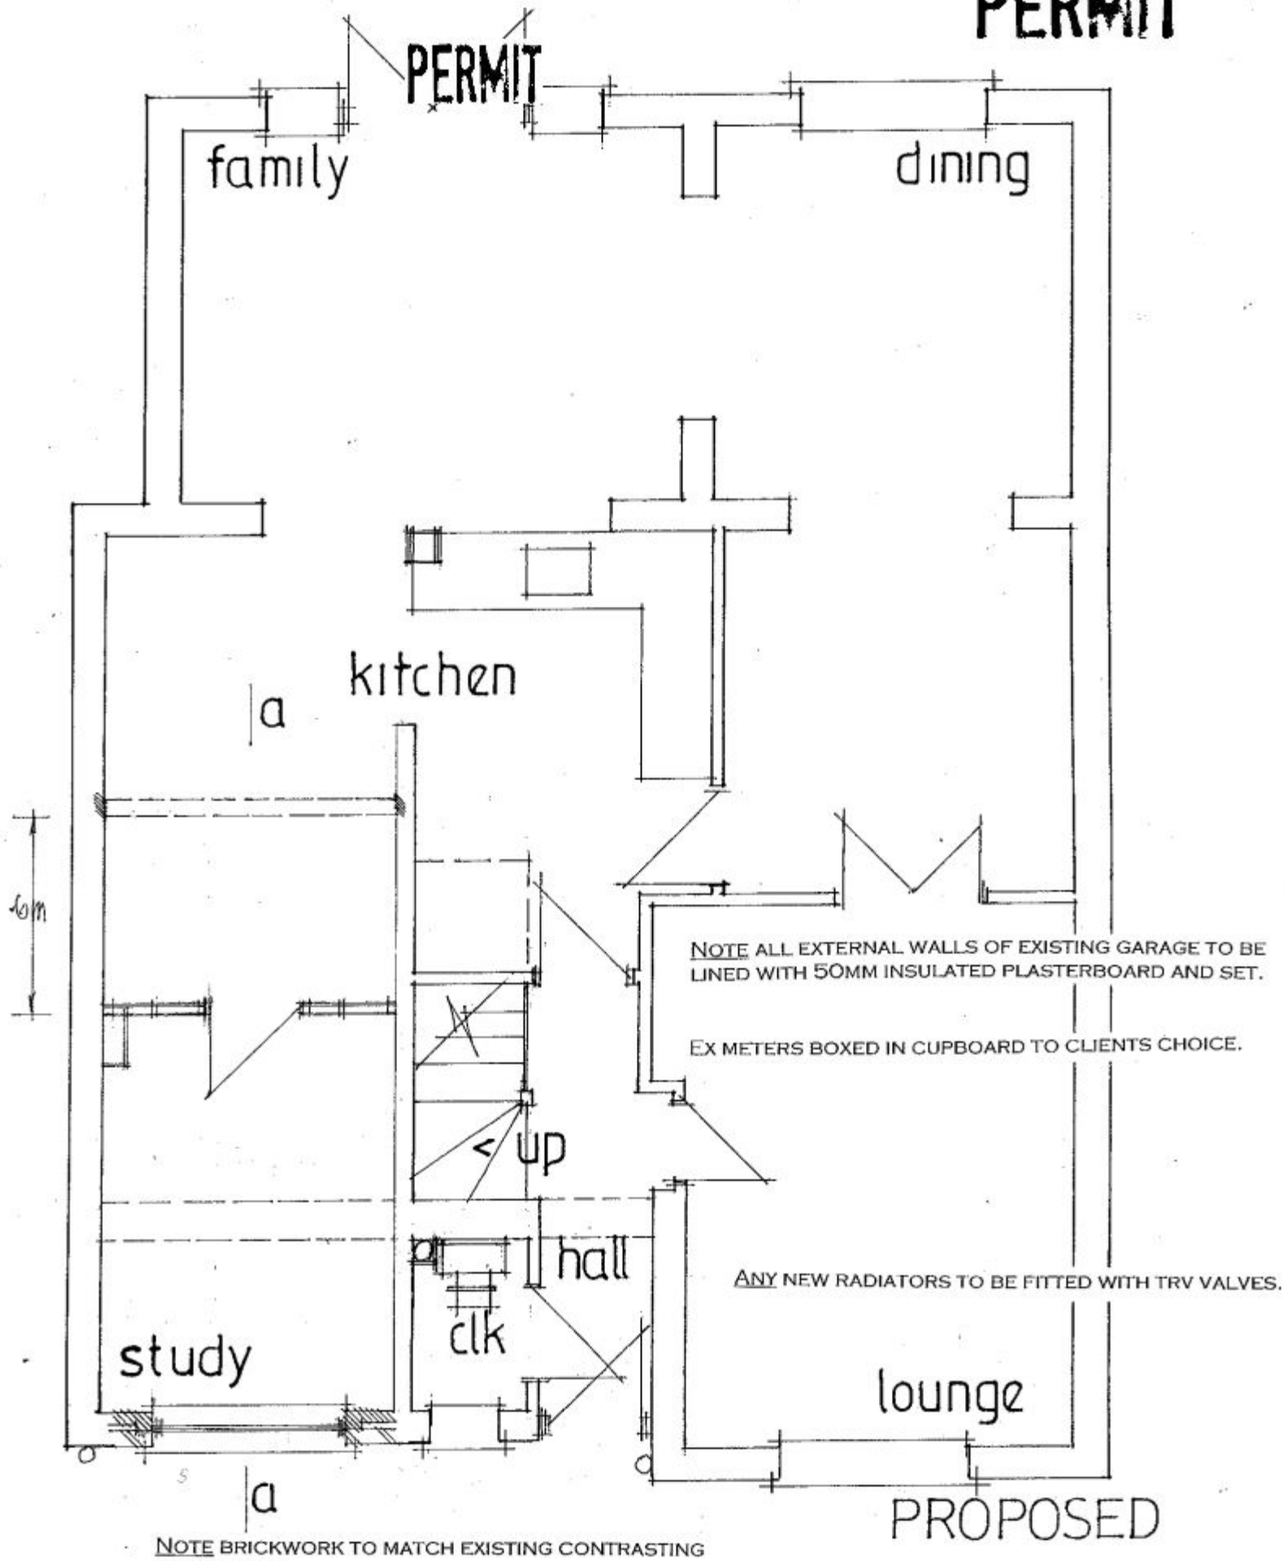


NOTE ALL EXTERNAL WALLS OF EXISTING GARAGE TO BE LINED WITH 50MM INSULATED PLASTERBOARD AND SET.

EX METERS BOXED IN CUPBOARD TO CLIENTS CHOICE.

ANY NEW RADIATORS TO BE FITTED WITH TRV VALVES.

NOTE BRICKWORK TO MATCH EXISTING CONTRASTING BANDING ETC.

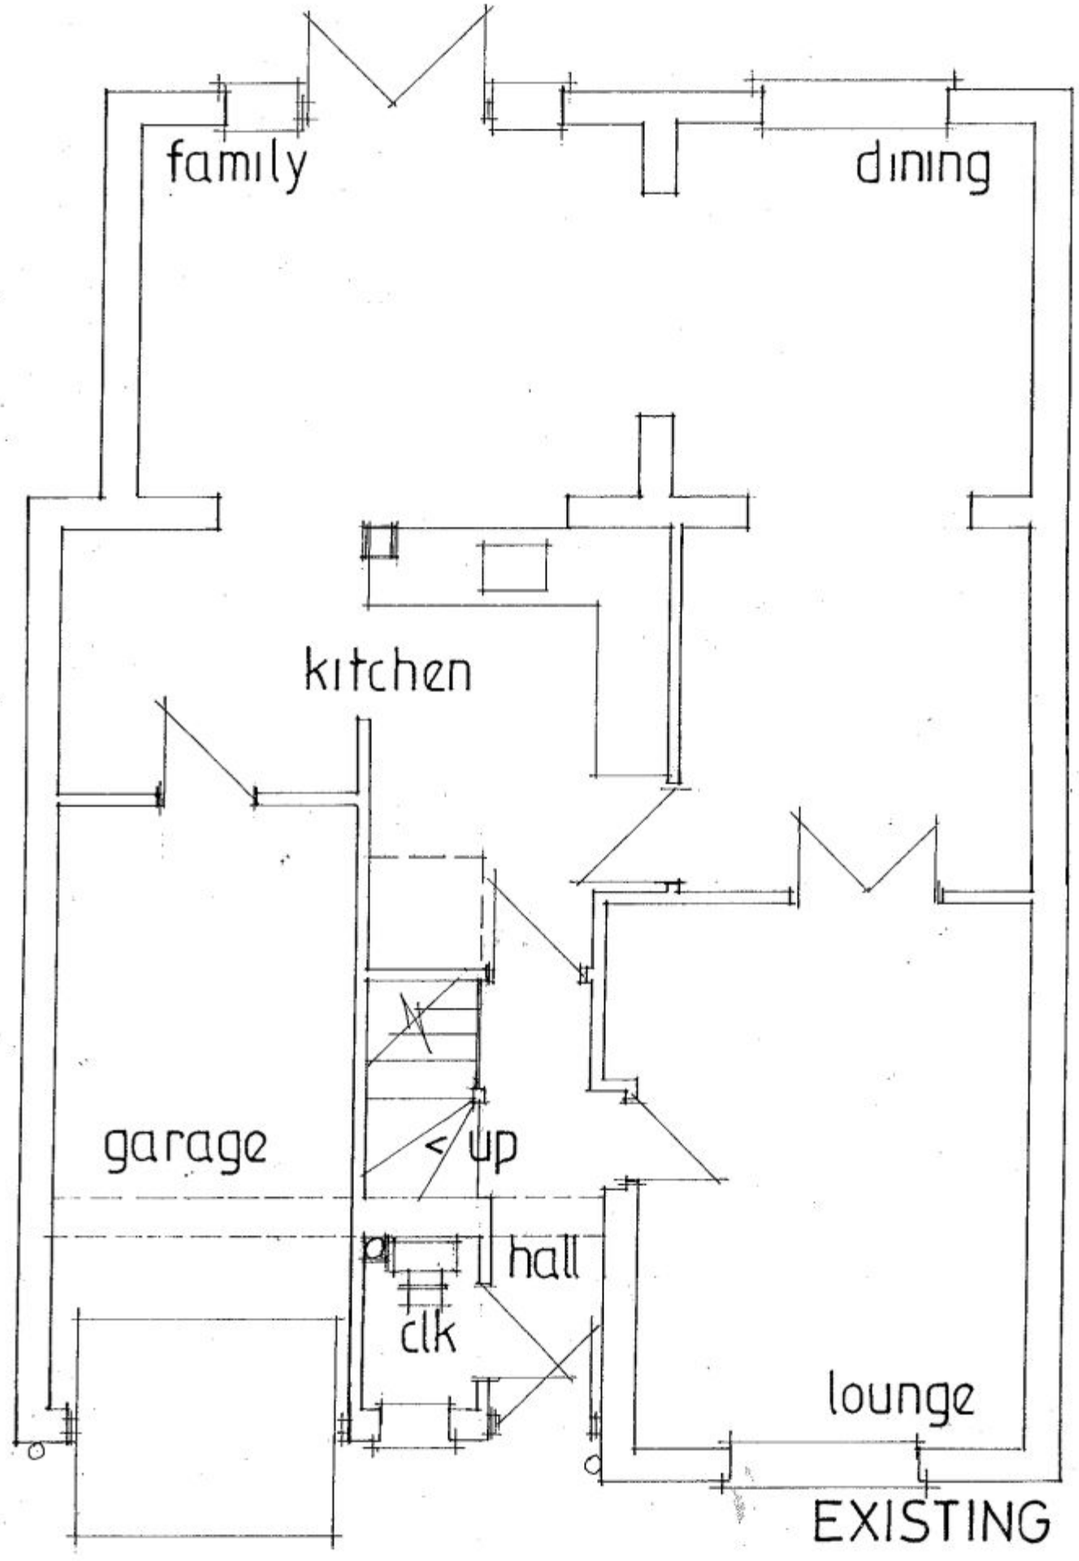

date dec 2010
scale 1·50

CONVERSION OF EXISTING INTEGRAL GARAGE
3, SUNSHINE AVENUE, HAYLING ISLAND, HANTS.
FOR MR & MRS P. BALKWILL.

PETER J. WALKER MRICS
CHARTERED SURVEYOR
182 SEAFRONT, HAYLING ISLAND, HANTS
PO11 9 AN
TEL: 02392 467571