
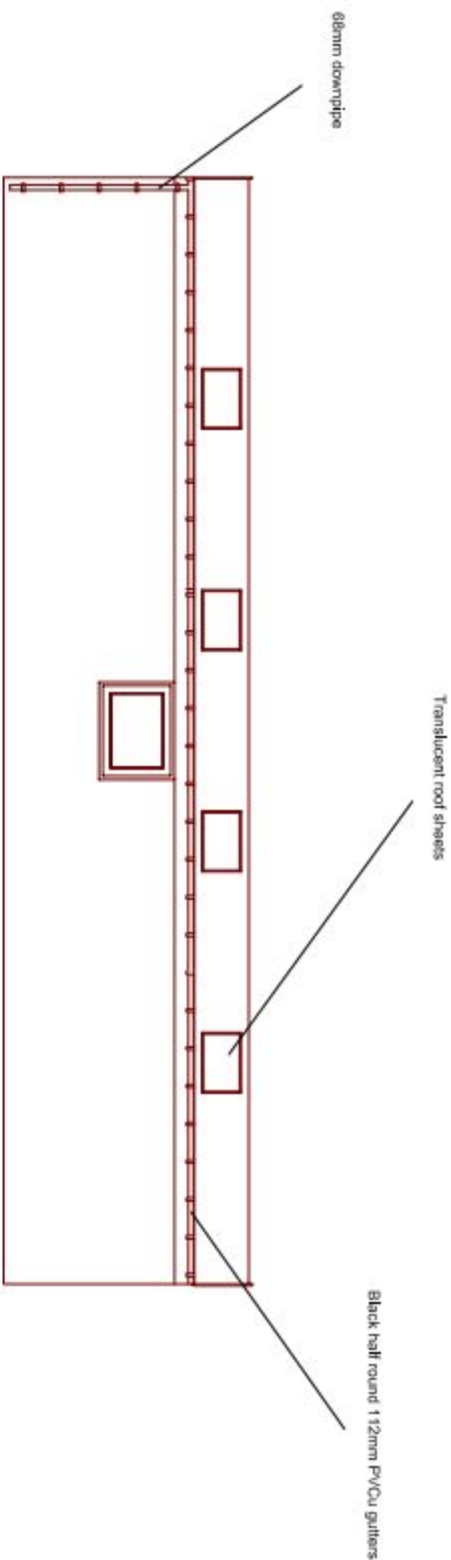
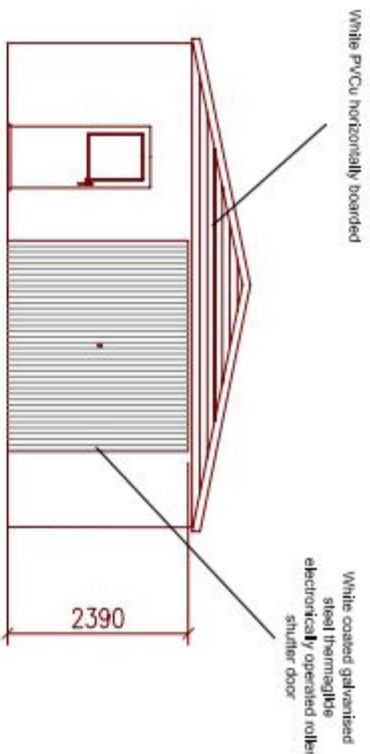
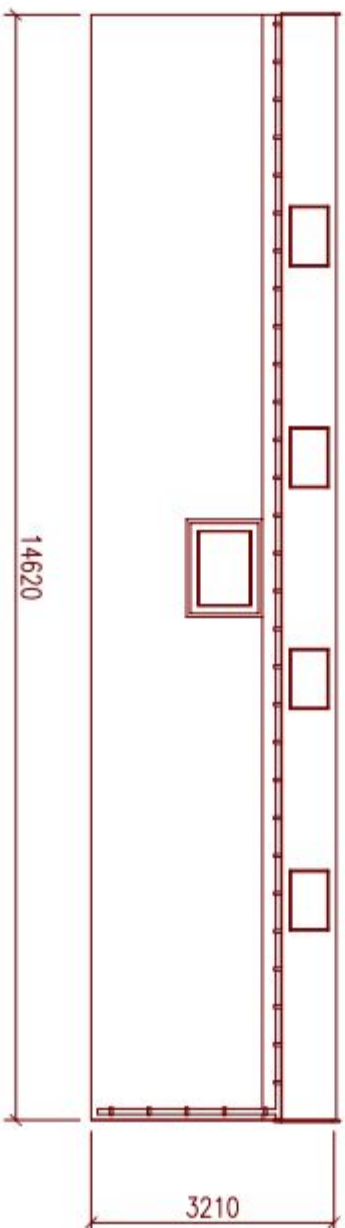


PERMIT

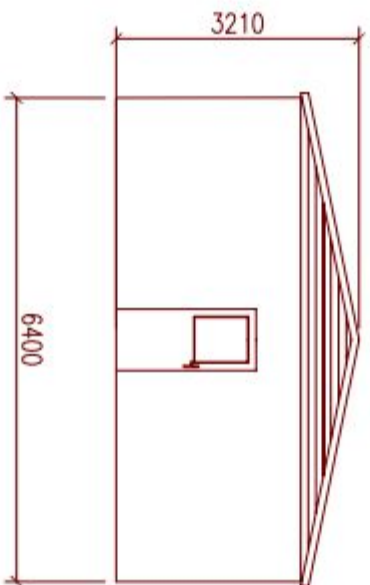

Client:
Housing Management
Owen Buckwell
Head of Housing Management
CIVIC OFFICES, GUILDHALL SQUARE
PORTSMOUTH, PO1 2AX

Project:
TWEED COURT SCOOTER
STORE
Drawing Title:
Building elevations

Drawn By:
DJS
Scale @A3:
1:100

Checked by:

Date:
December 2010

Amendments:

Drawing No.:
02