


EXISTING FIRST FLOOR

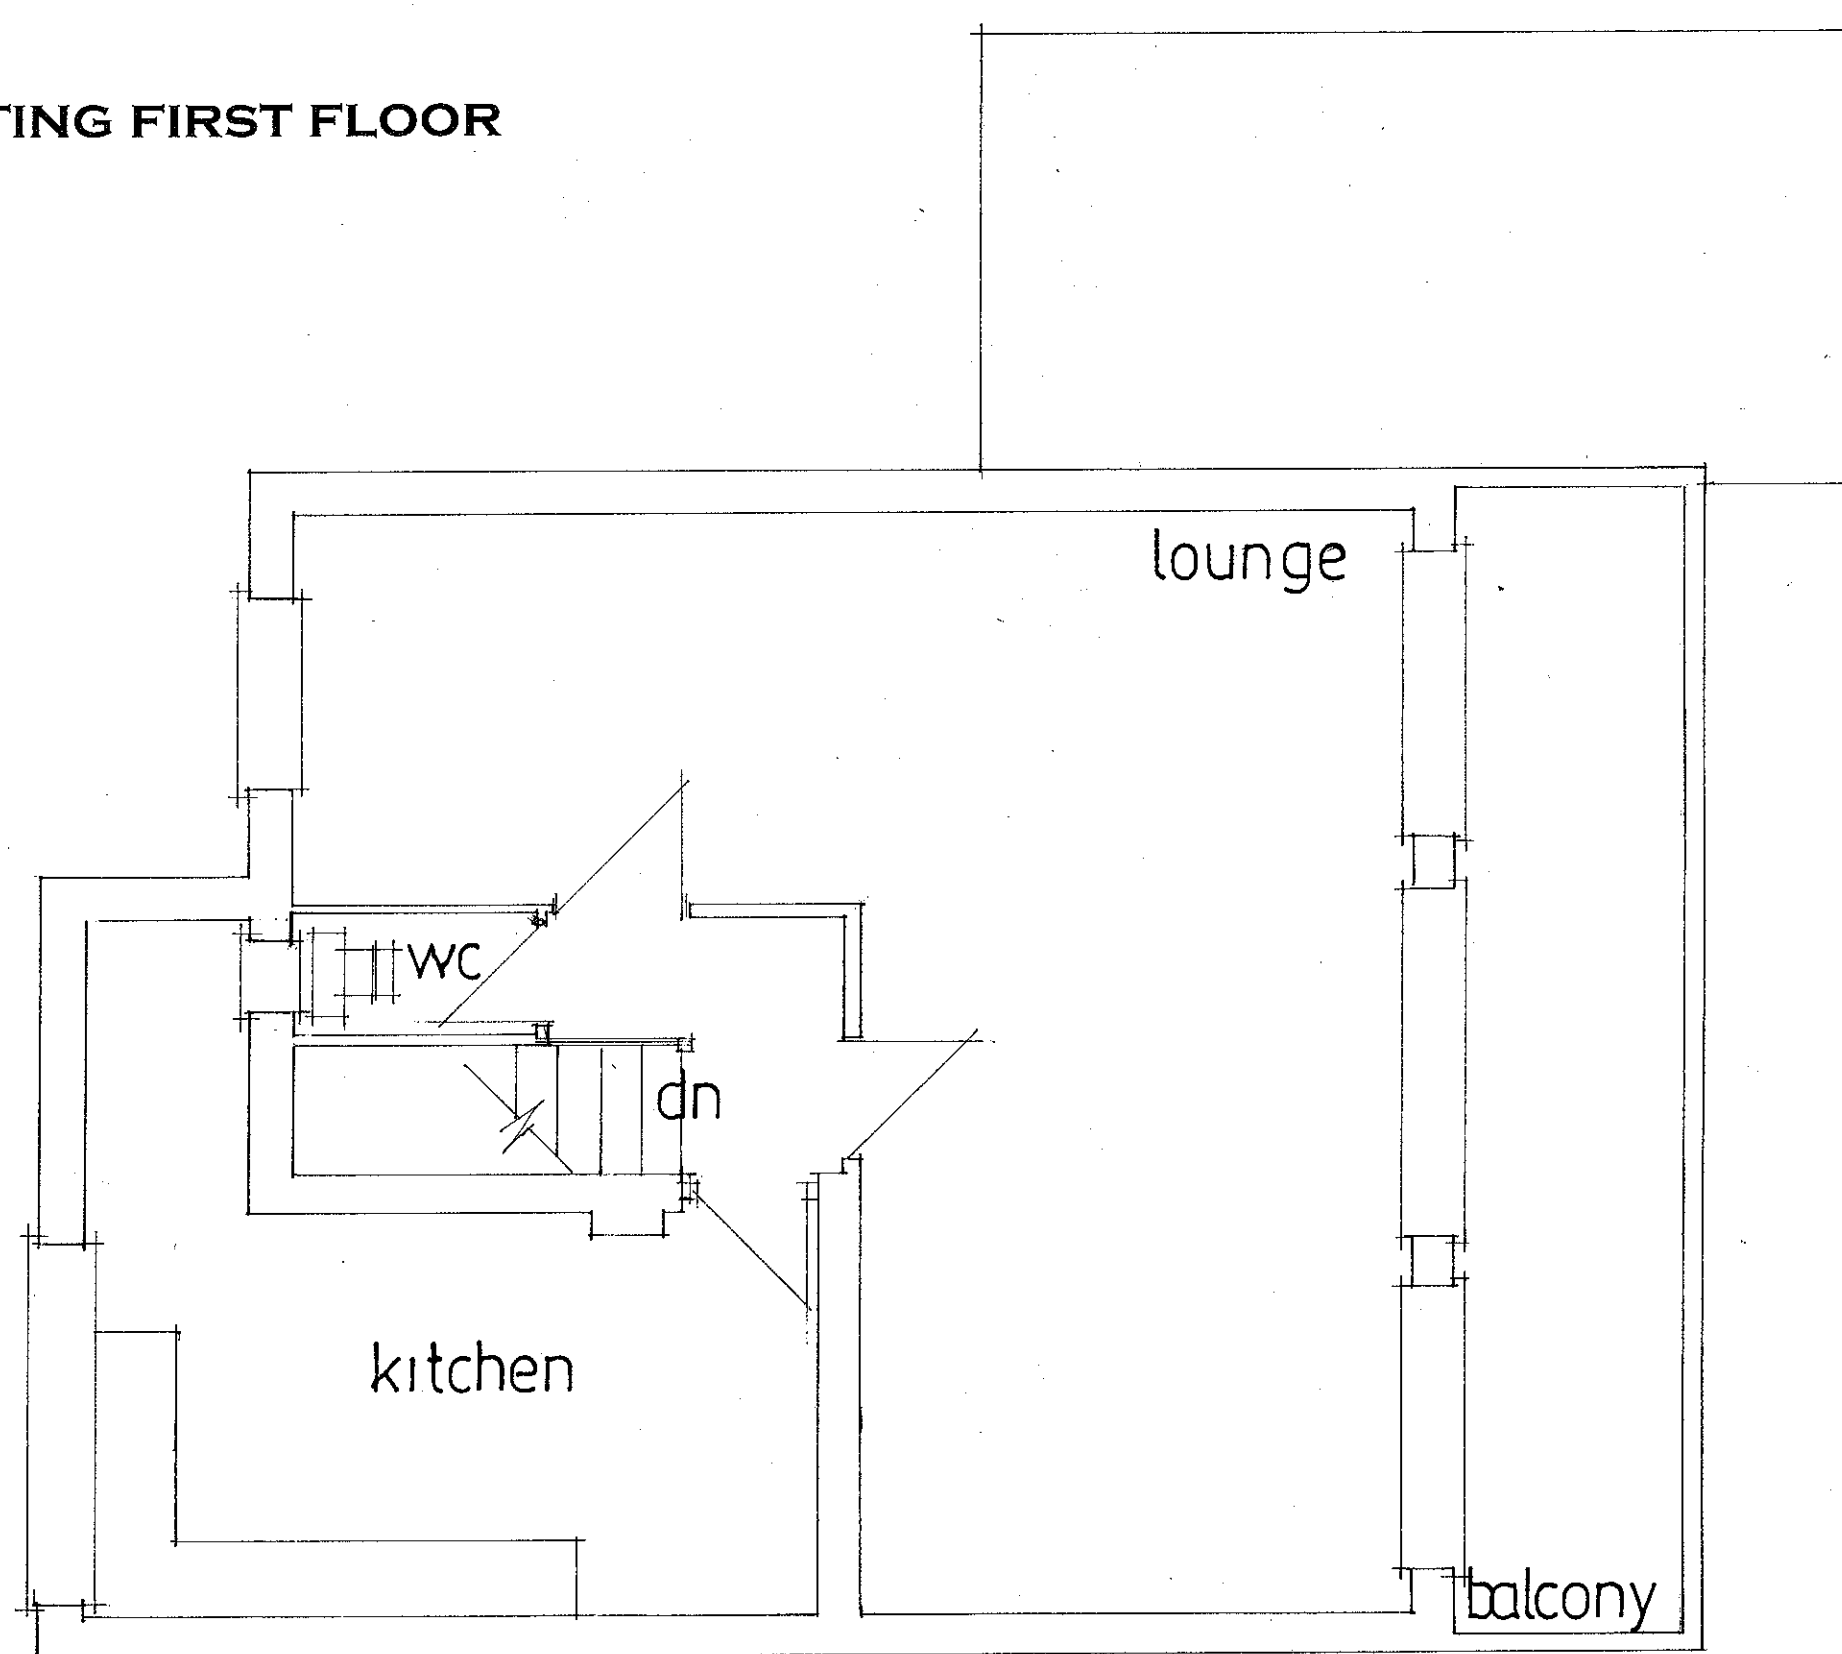

date oct 2012
scale 1:50

PROPOSED ALTERATIONS AND ADDITIONS.
16, BRACKLESHAM ROAD, HAYLING ISLAND, HANTS.
FOR MR & MRS J. HEWSON.

PETER J. WALKER MRICS
CHARTERED SURVEYOR
182 SEAFRONT, HAYLING ISLAND, HANTS
PO11 9 AN

TEL: 02392 467571