PERMIT

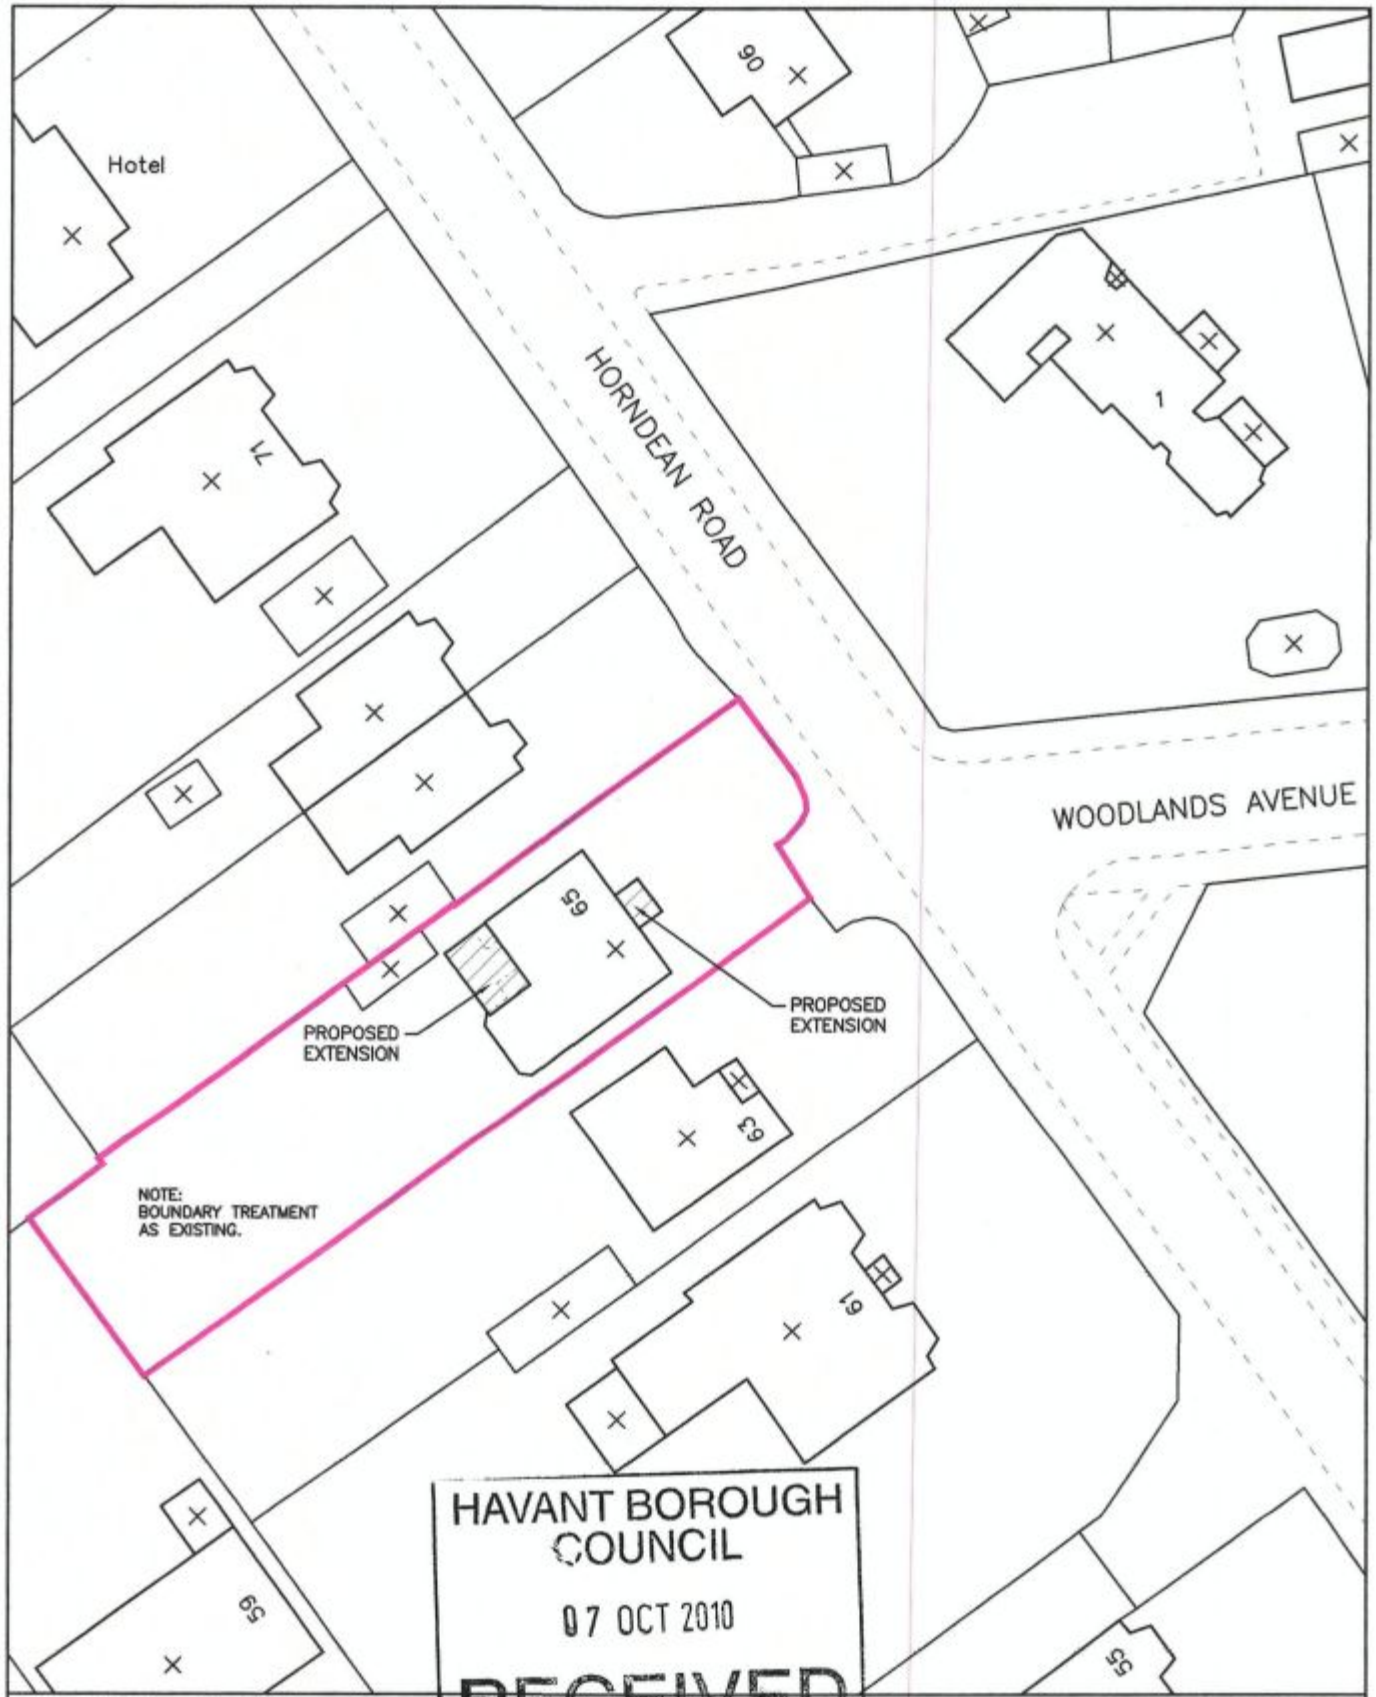

BLOCK PLAN

DWG. NO.:	BD450 BP01
DATE:	04 10 2010
SCALE	1:500 @ A4
ADDRESS OF SITE:	65 HORNDEAN ROAD, EMSWORTH, HAMPSHIRE, PO10 7PU
OS LICENCE NO..:	932154 (license Type: IBU12)
OS MAP SUPPLIER:	BLACKWELL BUSINESS SERVICES (www.mdcentre.ordnancesurvey.co.uk)
DATE OF DOWNLOAD:	10 09 2010

CROWN COPYRIGHT 2010