




existing ground floor

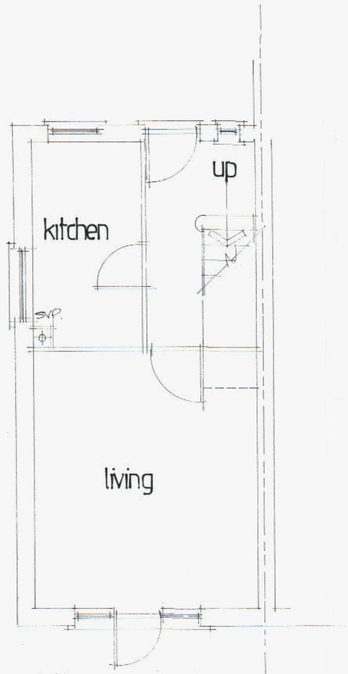


existing front

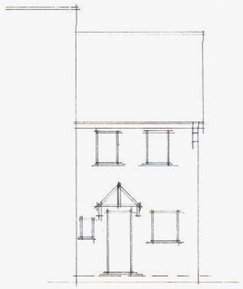

proposed front

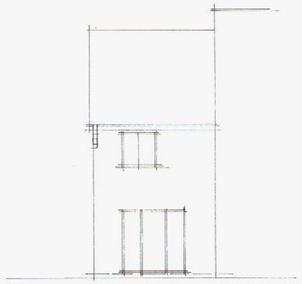

existing rear

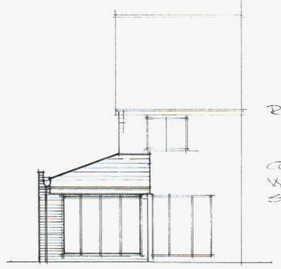


proposed rear

FIXED PANE. OBSCURE GLASS TO NEW WINDOW


ROOF LIGHTS

CONNECT NEW WASTES TO EXIST. SVP.

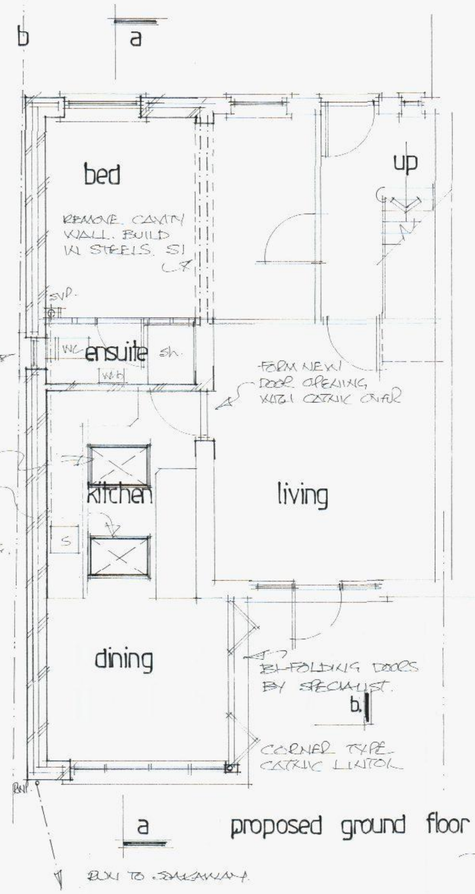


proposed ground floor


b.

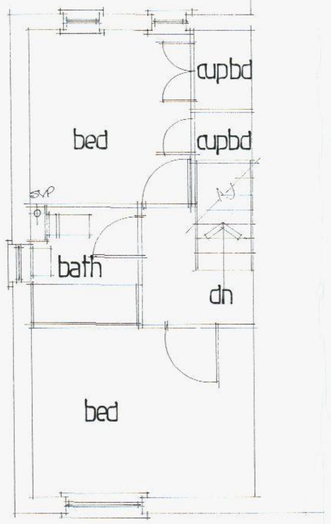


first floor

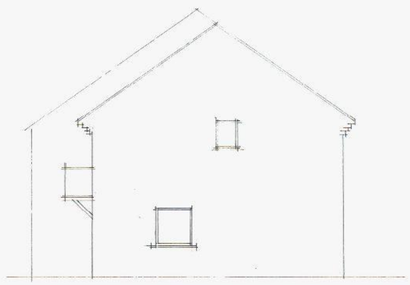

existing side

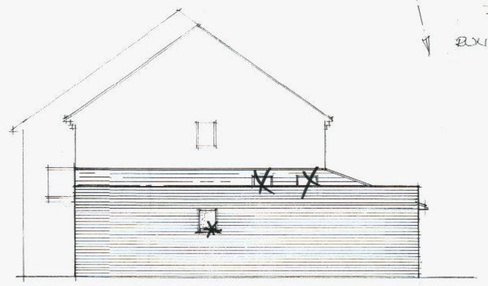

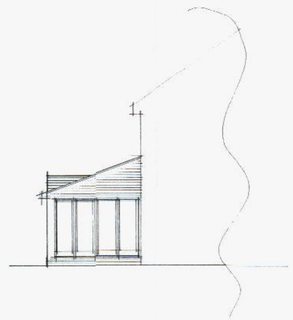

proposed sides

B.O.H. PERMIT

Note:
All dimensions must be checked on site and not scaled from this drawing.
EXCEPT FOR LOCAL AUTHORITY PLANNING PURPOSES.

A	APRIL 11	CLIENT AMENDMENT
	Date	Revision

© copyright

THORNS-YOUNG
ARCHITECTURAL

THORNS-YOUNG LTD.
232 London Road, North End, Portsmouth. PO2 9JQ
Tel: (023) 9267 2883 Fax. (023) 9266 3357

APP/11/0911

Client
MR AND MRS McCANNON

Job Title
20, SENTINEL CLOSE, WADEBRIDGE.

Drawing Title
PROPOSED SINGLE STOREY SIDE EXTENSION

HAVANT BOROUGH COUNCIL 19 APR 2011 RECEIVED

Scale 1:50 & 1:100

Date MARCH 2011 | Drawn by CMC

Drg. No. 4039 : 11 : 1 | Rev. A