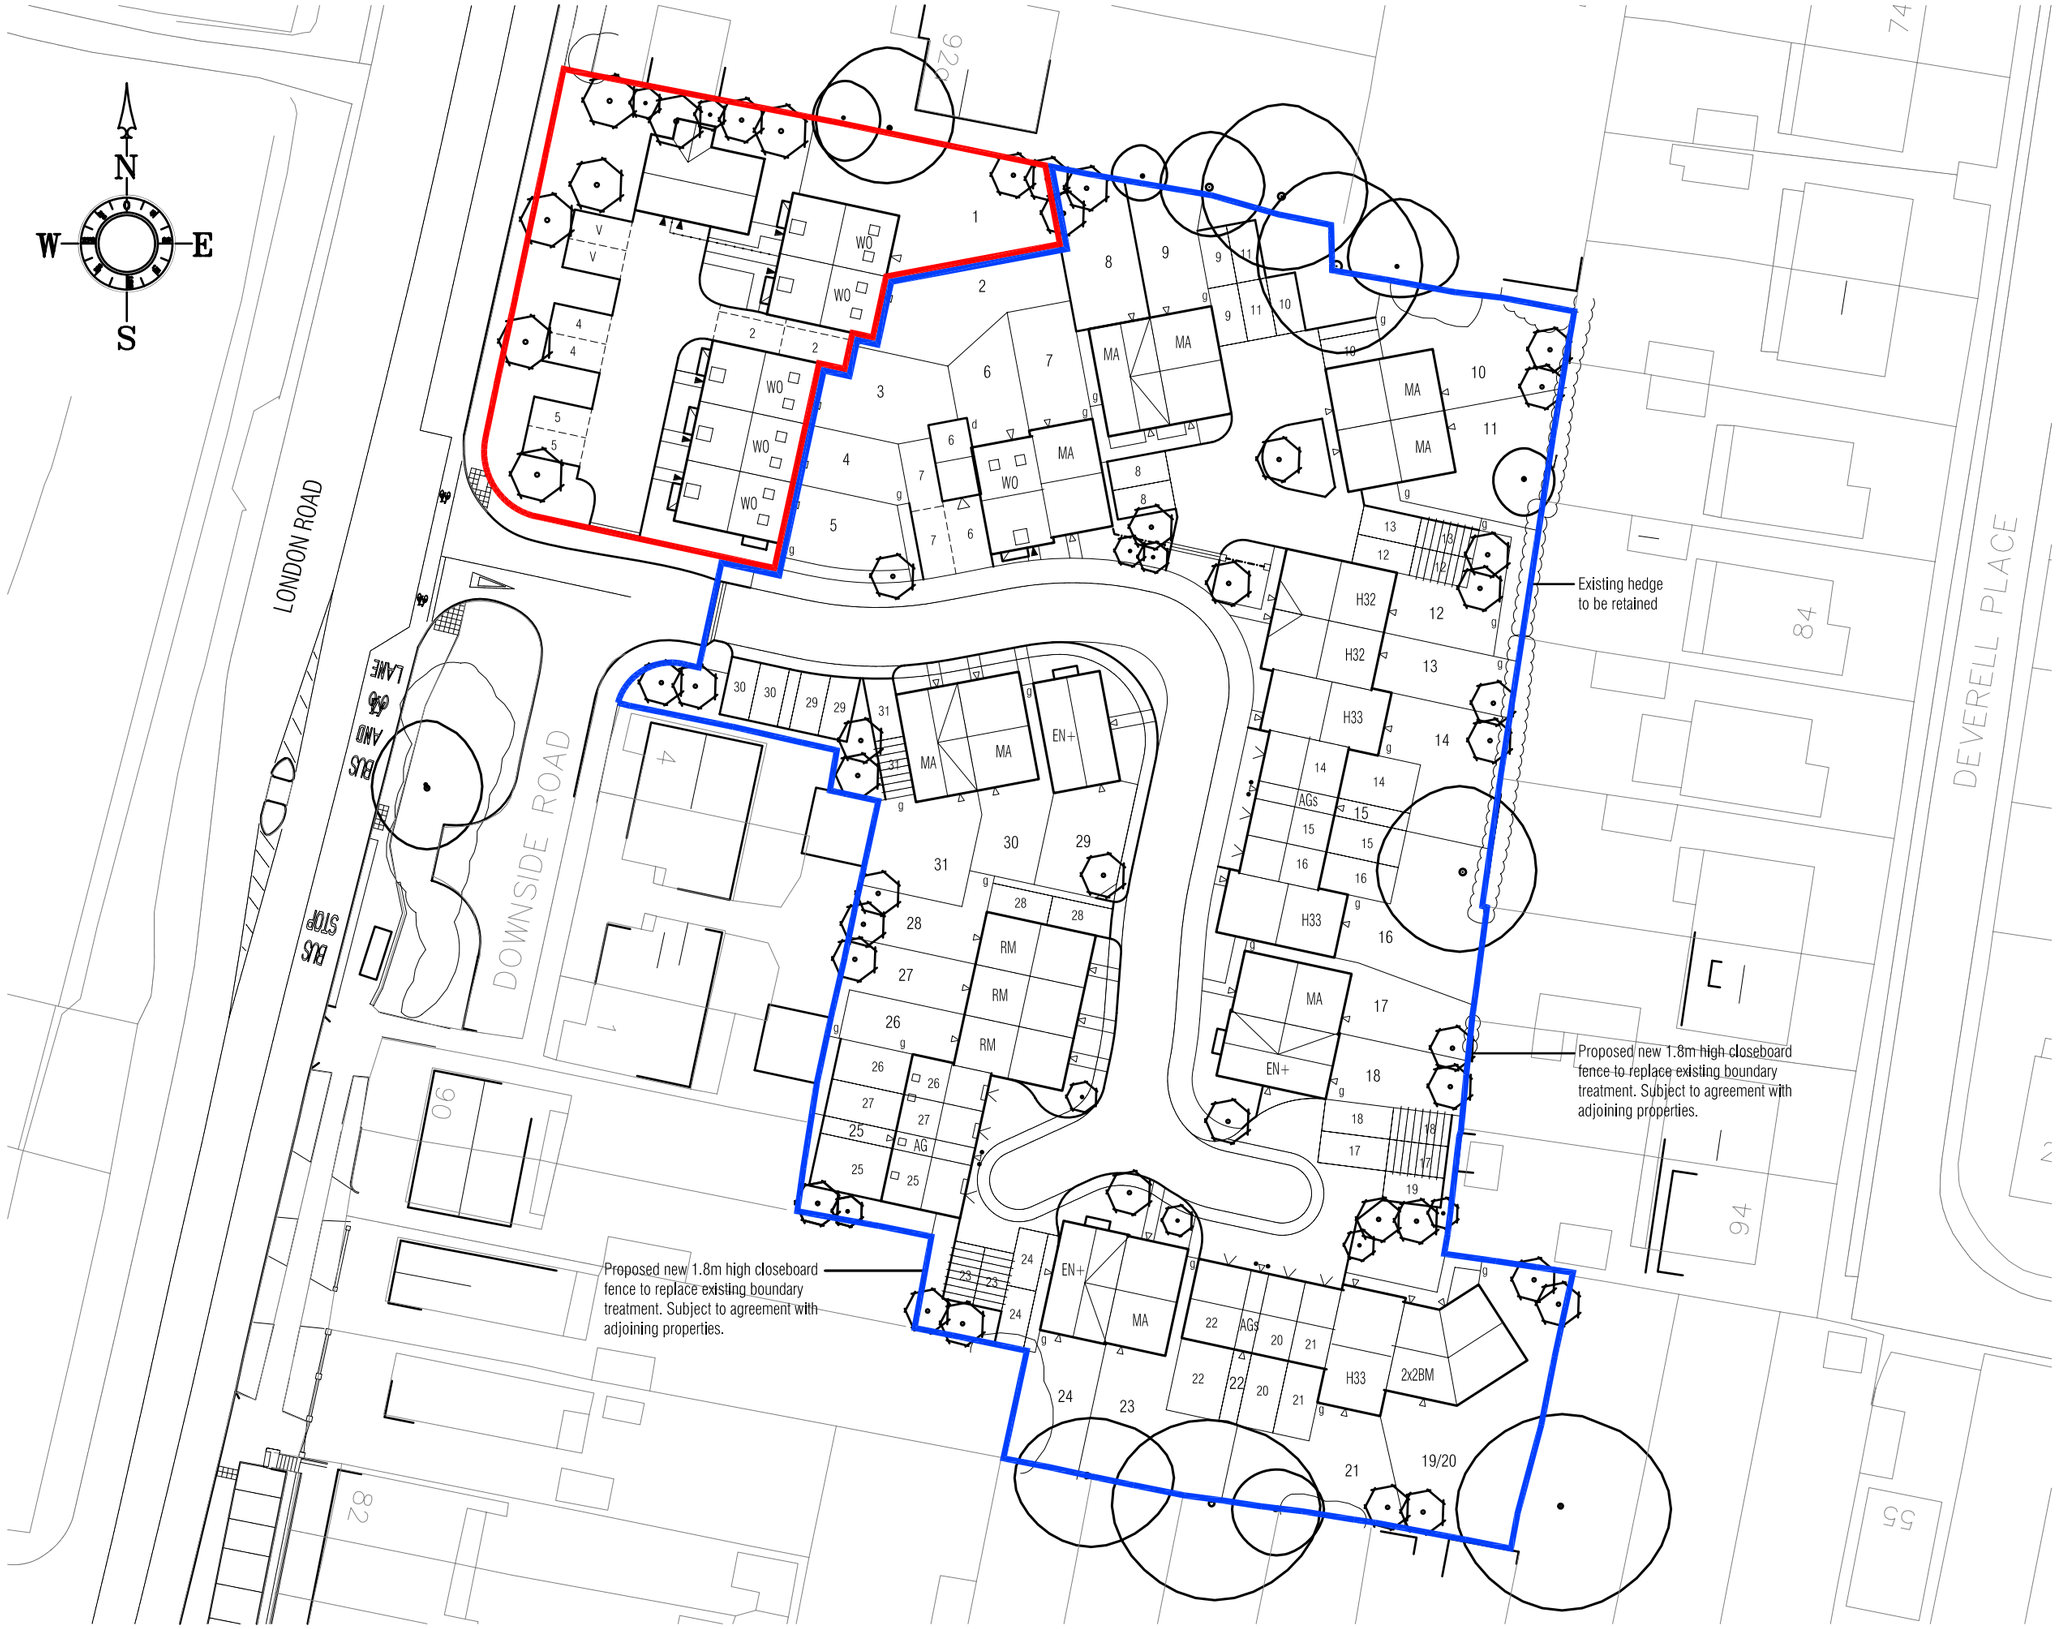


Drawn by : MIF Checked by :MAH

Date: APRIL 2011

This drawing and the works depicted are the copyright of Simon Cooper Associates Ltd. and may not be reproduced or amended except by written permission. No liability will be accepted for amendments made by other persons.

Revisions

Rev	Date	Drawn	Checked
A	09.05.11	MAH	MAH

WHOLE SITE SHOWN, SCALE ALTERED.

B	25.07.11	MAH	MAH

WELCOME CENTRE ROOF PROFILE UPDATED.

0 5 10 15 20 25

0m 25m

Scale 1:500

Project:

PURBROOK CARAVAN SALES SITE, LONDON ROAD, WIDLEY

Drawing Title:

LOCATION PLAN

Client:

BARRATT HOMES
built around you

SIMON COOPER

Simon Cooper Associates Limited
The Post House Kennel Lane Windlesham Surrey GU20 6AA
Telephone 01276 451018 Facsimile 01276 451164
info@simoncooper.net www.simoncooper.net

Drg No: 18-1690-015

Scale @ A3: 1:500 Rev: B