


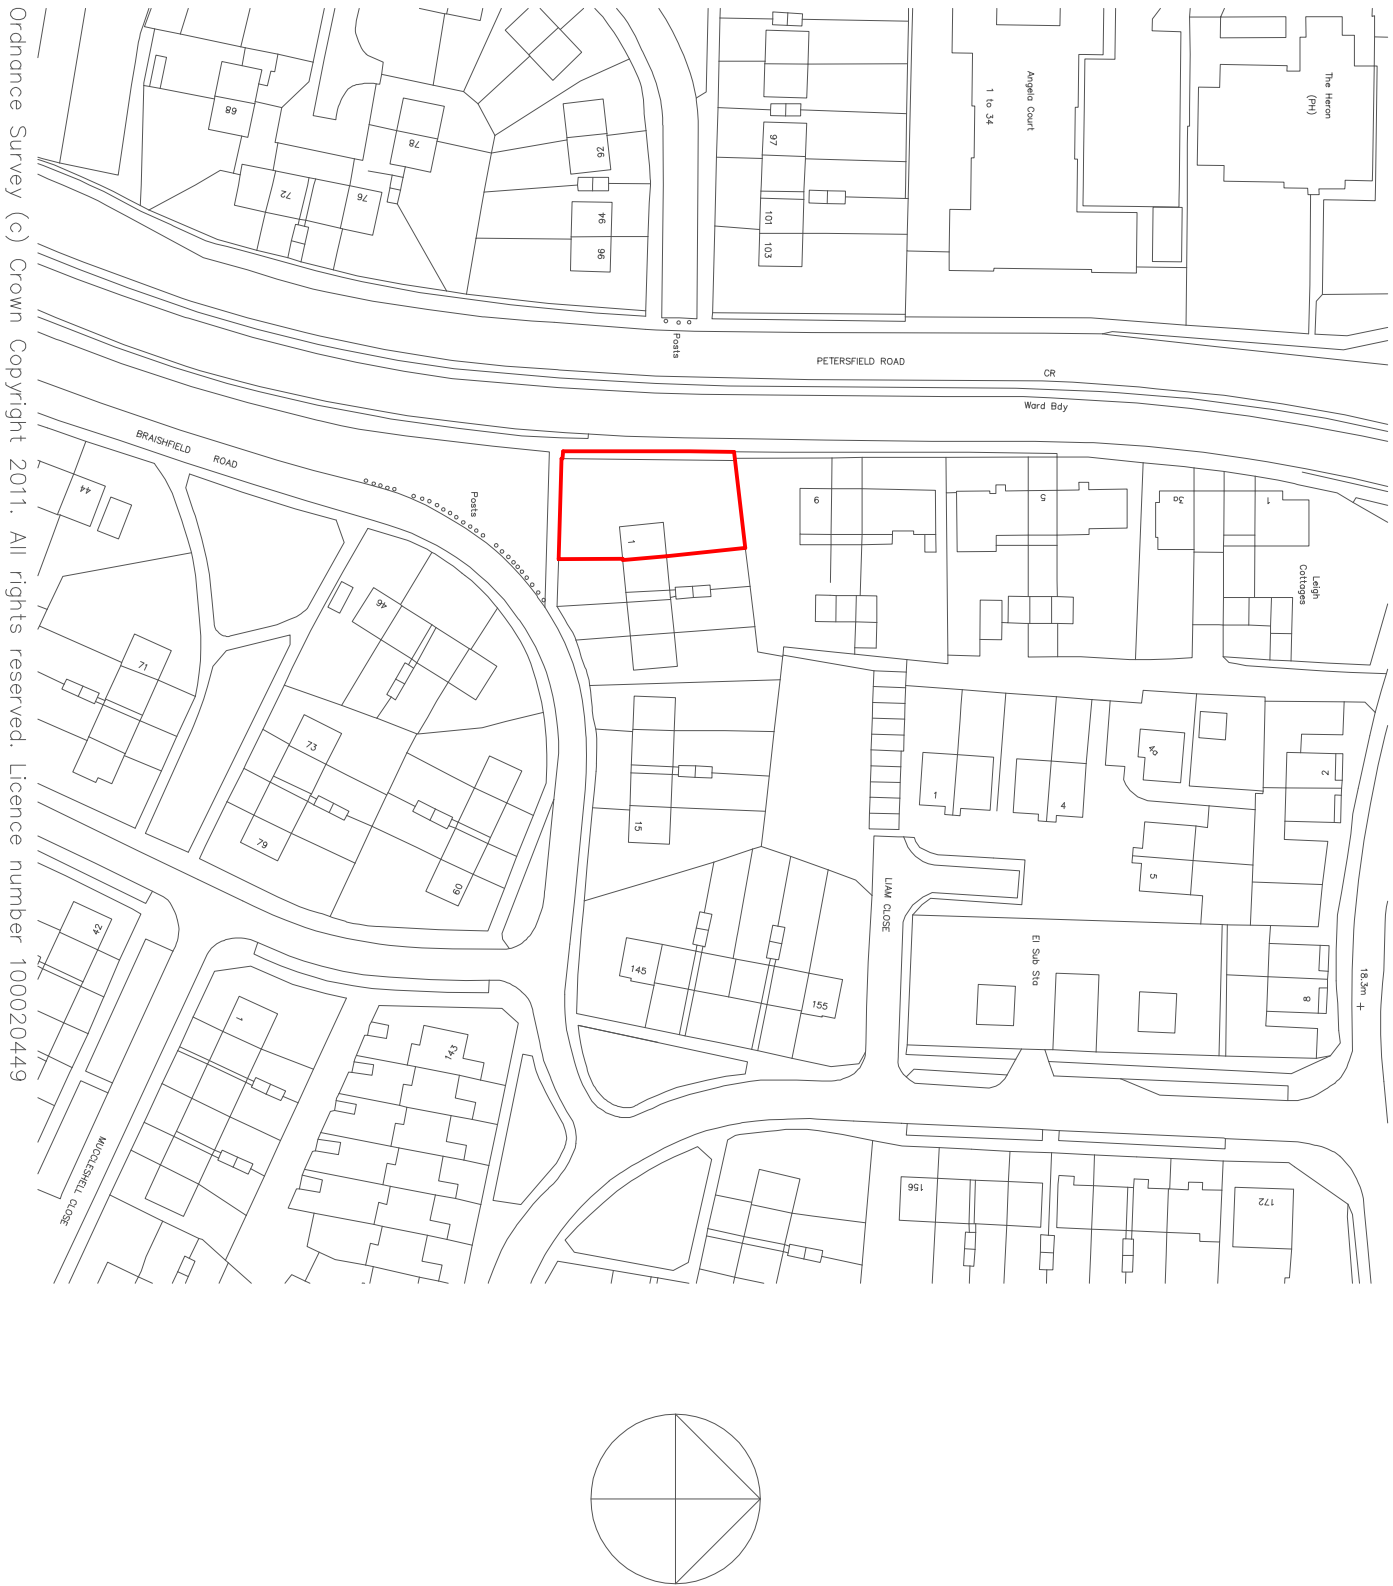

Ordnance Survey (c) Crown Copyright 2011. All rights reserved. Licence number 100020449

Drawing Name: Red Line Plan	
Ref: BR04/08	Rev: A
Scale: 1:1250	Paper Size: A3