
PERMIT



Existing East Elevation



Existing West Elevation

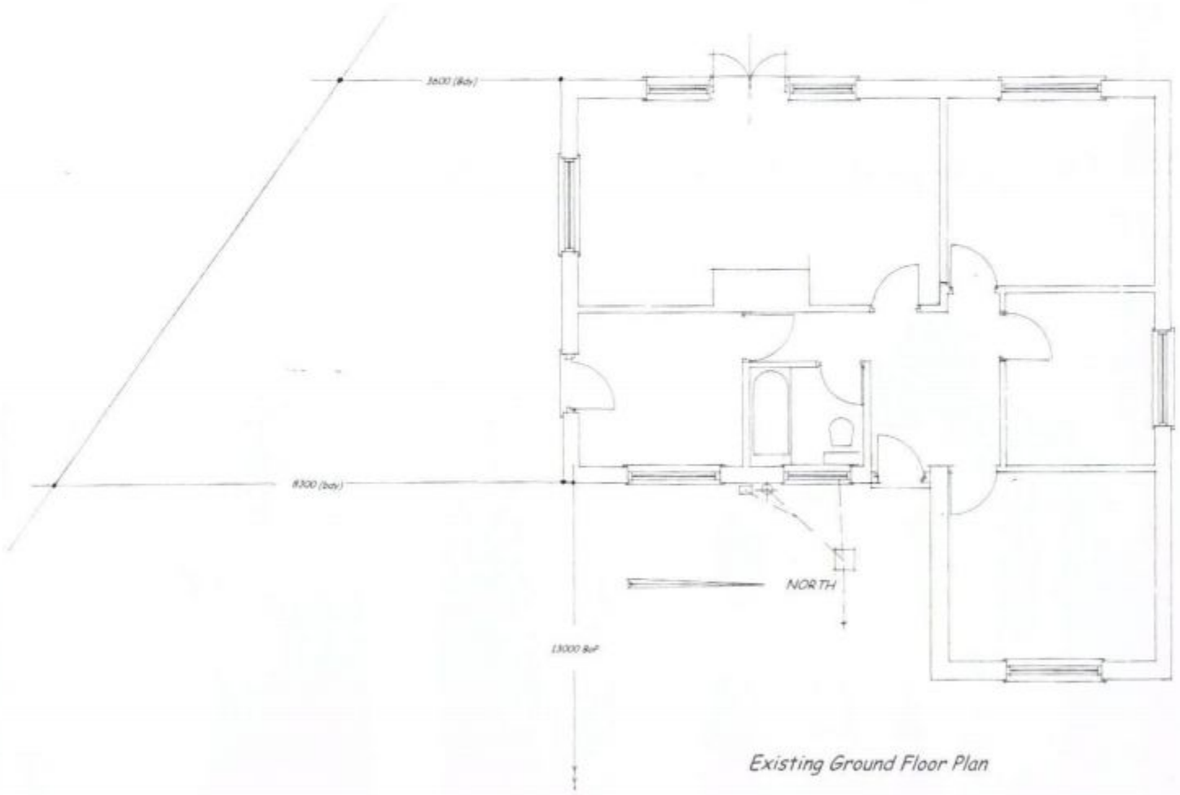

Existing Ground Floor Plan

Existing Plans

Scale _____ metres

Proposed Side Extension
and Porch to Front

1, North Shore Road,
Hayling Island, Hants

Dan Robinson, Esq., Drg No. DAN/01

Scale 1:50 (A1) 1:100 (A3) April, 2011

Anthony Leggett Associates

Architectural Services - Surveyors

82 Battenburg Avenue, Portsmouth, PO2 0SW

tel: 02392 - 693931 Mobile : 0790 33 22 839

The CHARTERED INSTITUTE of BUILDING