

This is a C.A.D. drawing and may only be modified by hand in accordance with QA Procedure

Scale 1 : 100

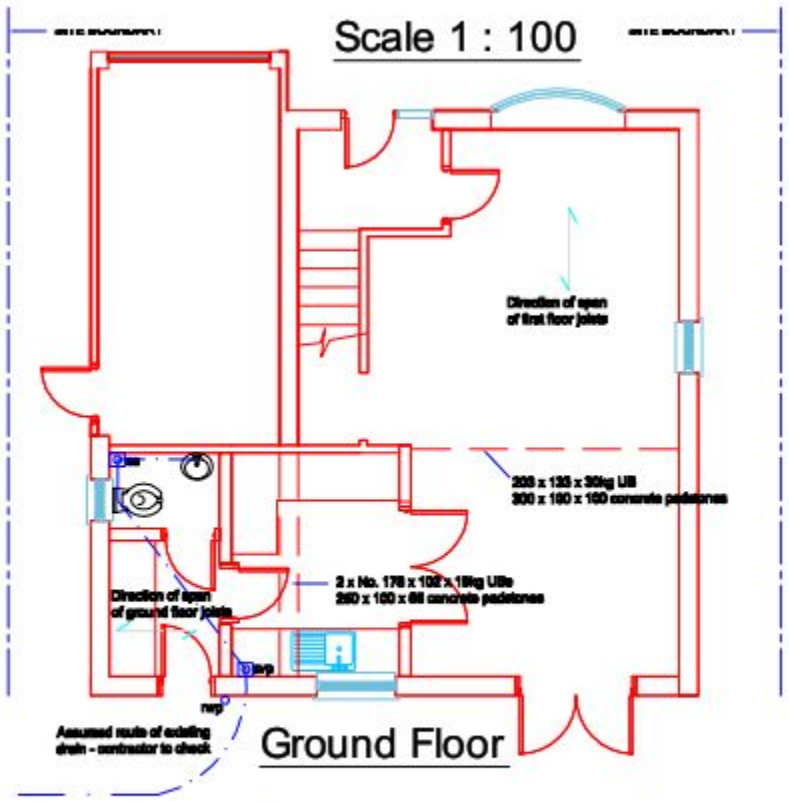


Ground Floor

Scale 1 : 100

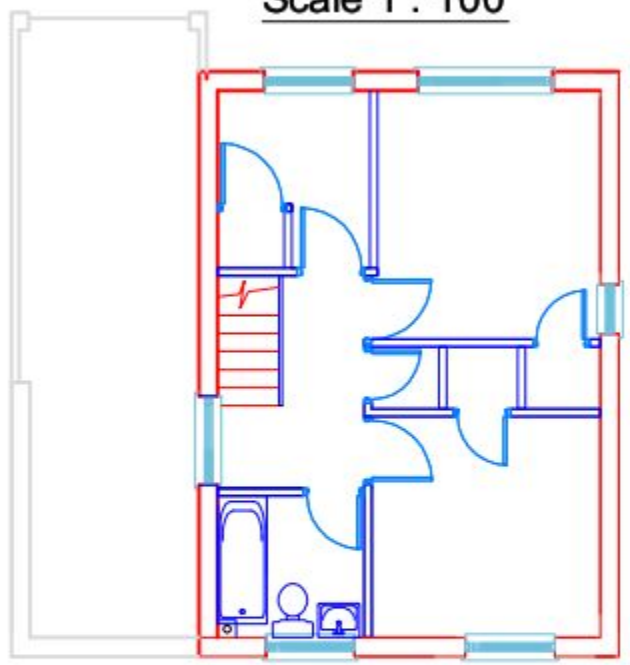


First Floor

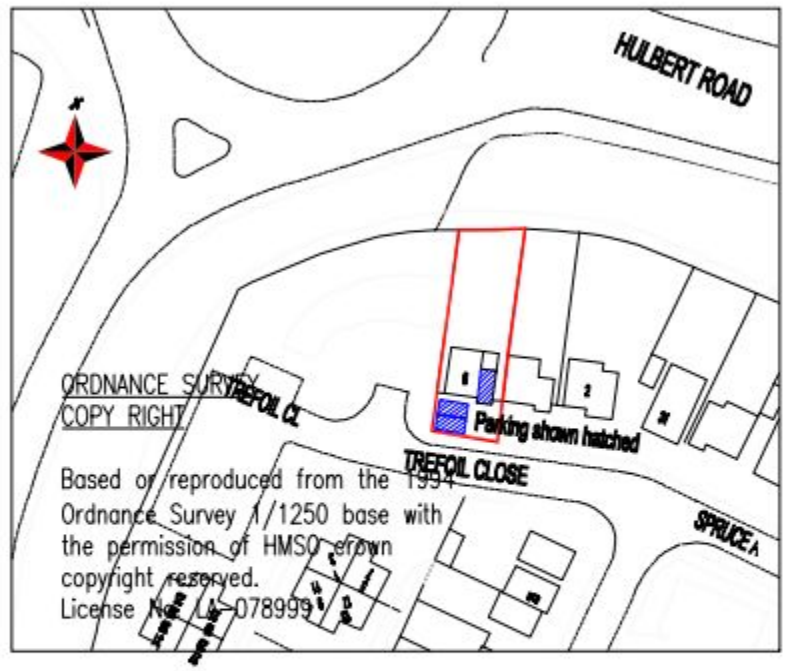

Location Plan - Scale 1 : 1250


PERMIT

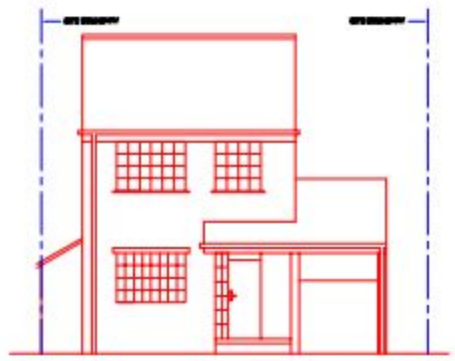


Front



Side

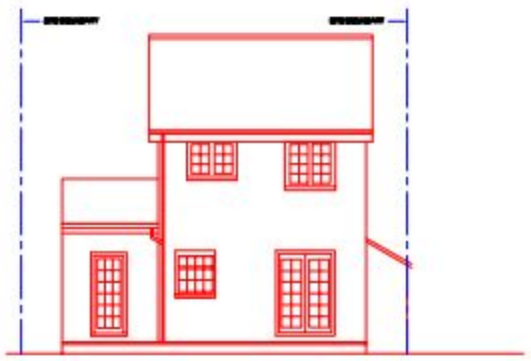

Back

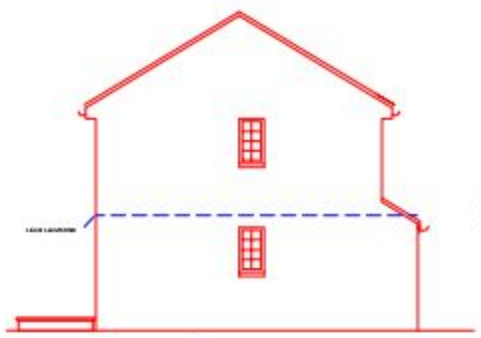

Side


Scale 1 : 200



Front Elevation




Back Elevation

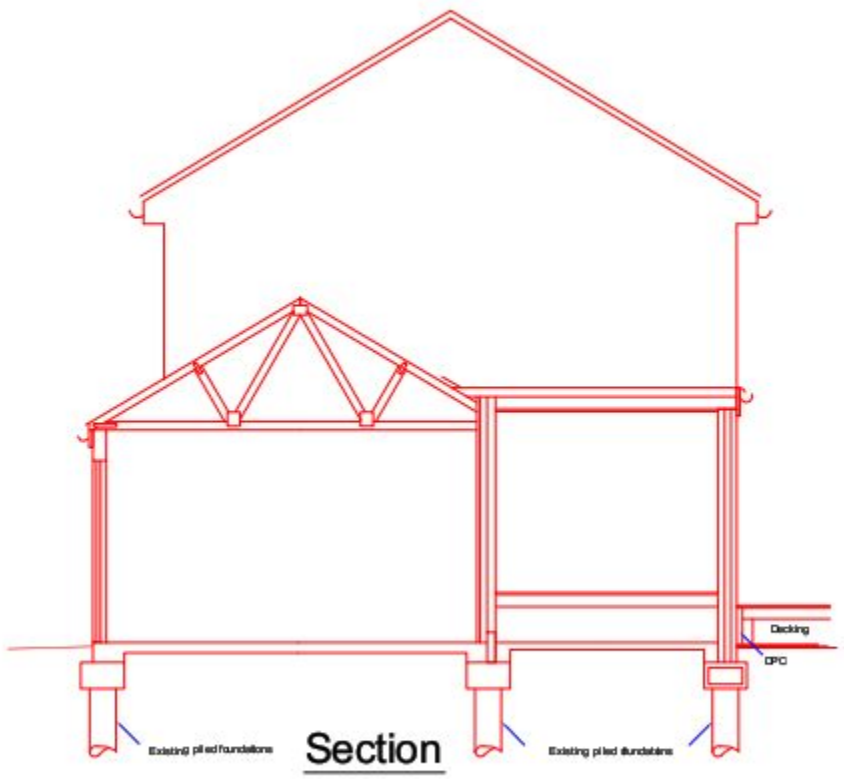

Section

Scale 1 : 100

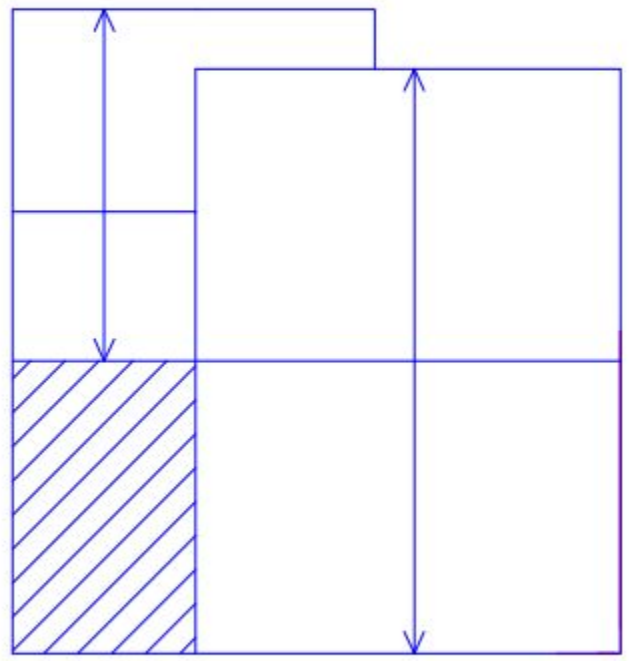

Roof Plan

A3 FRAME

NOTE: All dimensions to be checked on site prior to commencement of any work

Notify C.A. of any discrepancies before ordering materials.

Rev	Date	Revision Details (if amended by)			Approved by

Project: 6 Trefoil Close
Waterlooville
Hants
PO7 8HB

Drawing Title: Existing Building

Date: March 2011 | Scale: 1:200 & 1:100 @A3

Client: Brian Moss

Drawn by: L. Paige

Drawing No: BM / 2011 / 01

SURVEY	*	DESIGN		DESIGN DEVELOPED	
FEASIBILITY		TENDER		AS BUILT	
INFORMATION		CONTRACT		A.I.	