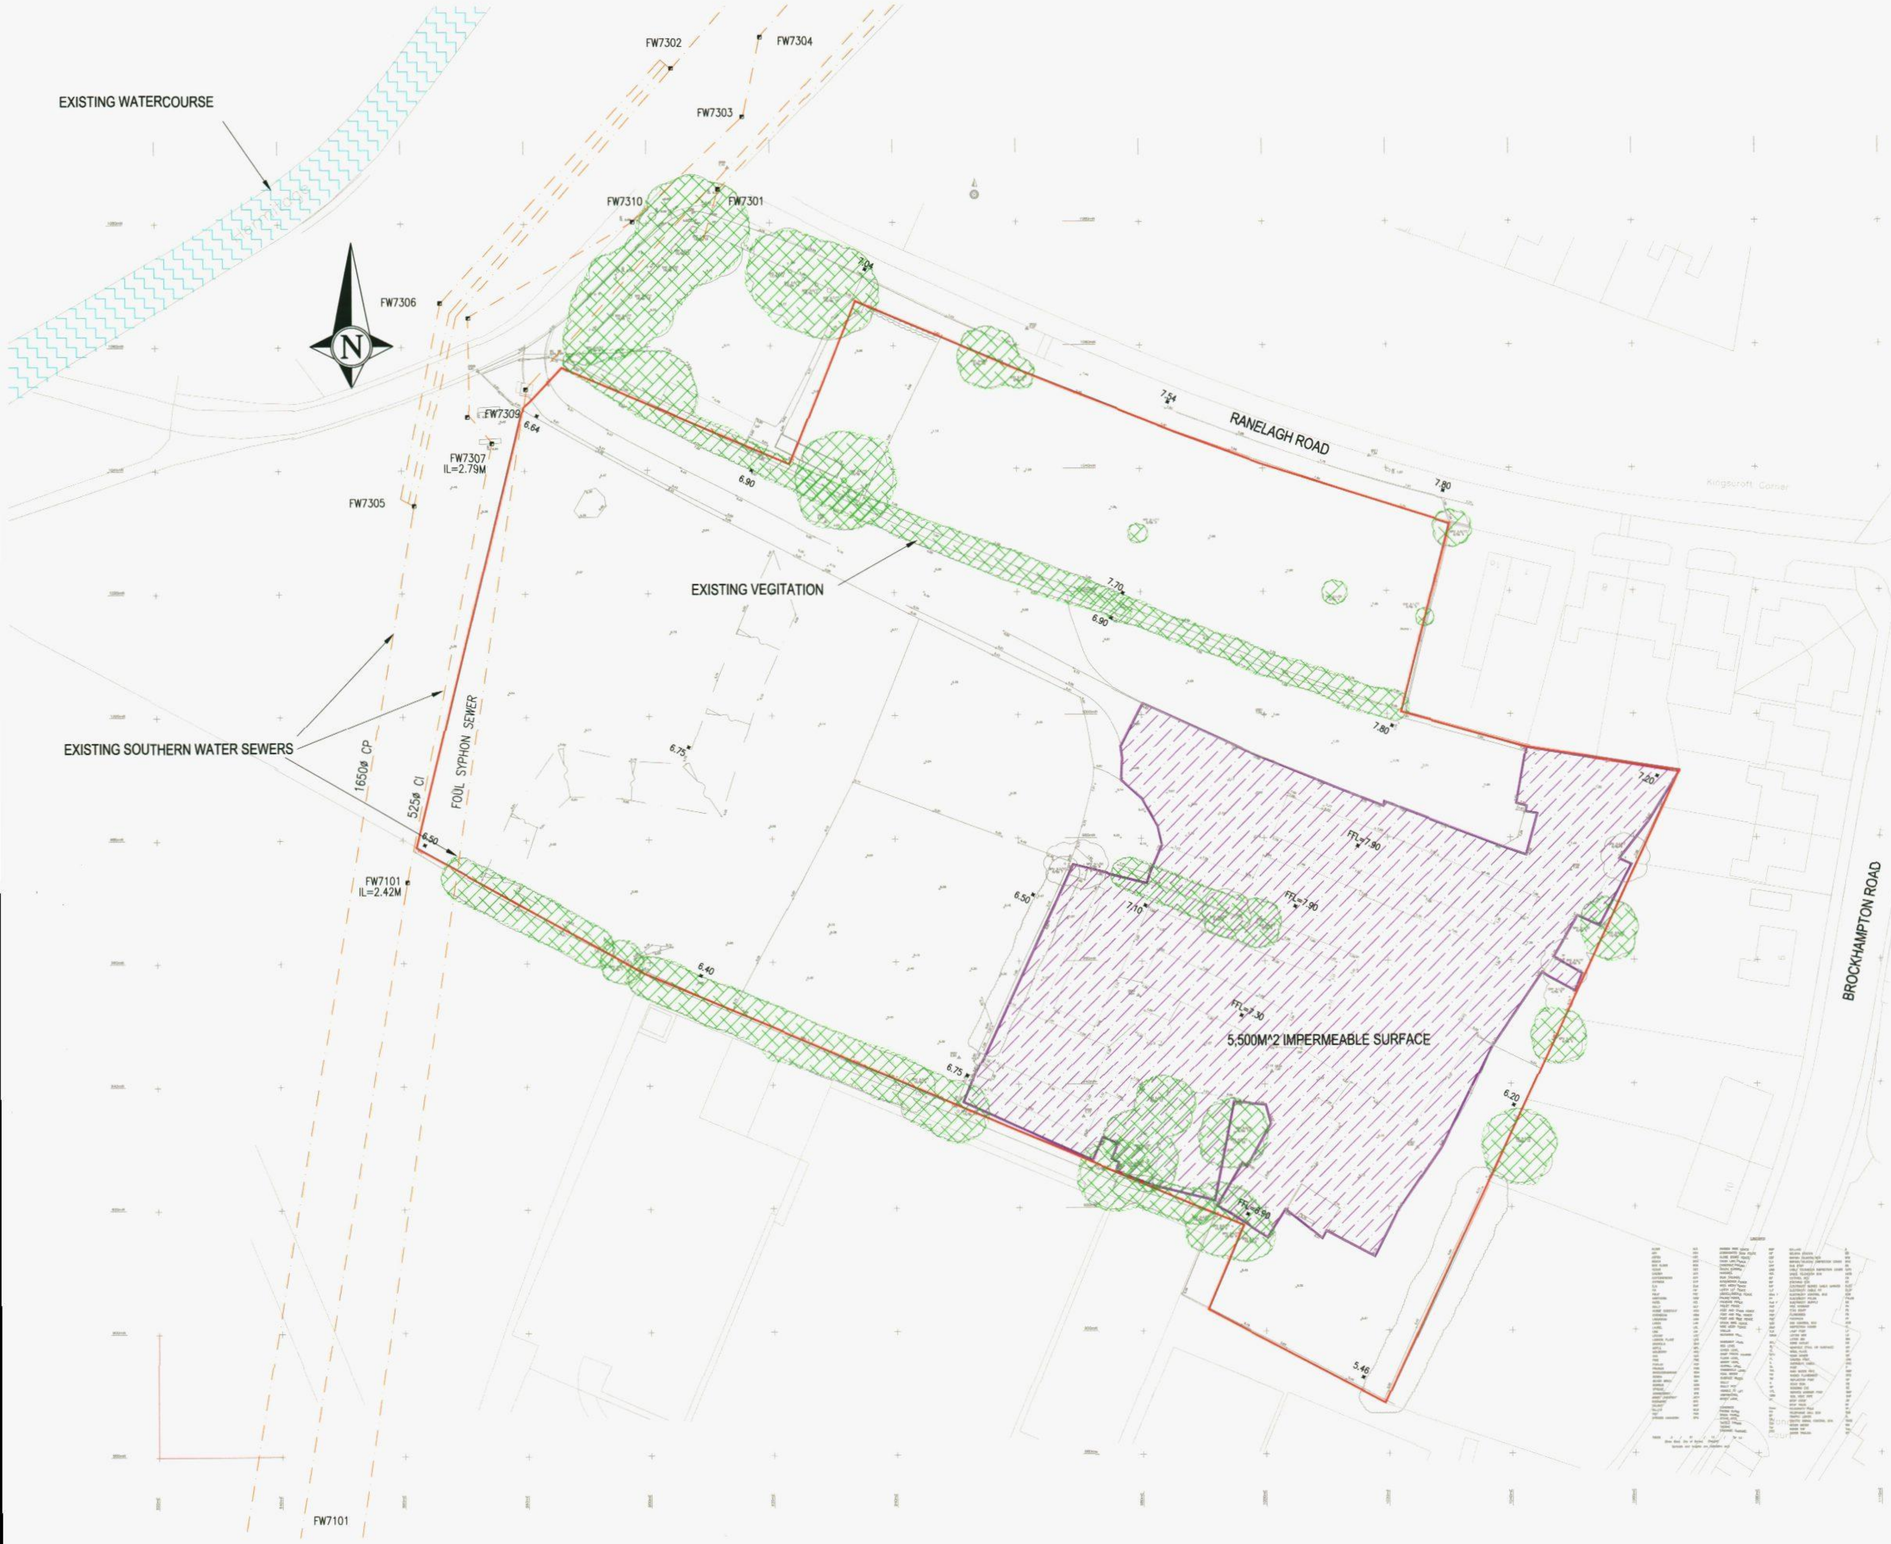


NOTES

1. THIS DRAWING IS COPYRIGHT.

2. THE CONTRACTOR AND HIS SUBCONTRACTOR ARE TO VERIFY ALL DIMENSIONS ON SITE PRIOR TO MAKING SHOP DRAWINGS OR COMMENCING MANUFACTURE.

3. DO NOT SCALE THIS DRAWING.
THE CONTRACTOR IS TO BRING TO THE NOTICE OF THE ENGINEER ANY DISCREPANCIES CONTAINED IN THIS DRAWING PRIOR TO WORK COMMENCEMENT.

4. THIS DRAWING IS TO BE READ IN CONJUNCTION WITH ALL RELEVANT ARCHITECTS, ENGINEERS AND SPECIALIST SUB-CONTRACTORS DRAWINGS AND THE SPECIFICATION.

5. ALL SETTING OUT TO BE IN ACCORDANCE WITH THE ARCHITECTS DRAWINGS. ANY DISCREPANCIES BETWEEN THE ENGINEERS AND THE ARCHITECTS DRAWINGS TO BE REFERRED TO THE ARCHITECT BEFORE PROCEEDING. DIMENSIONS MUST NOT BE SCALED.

6. THIS DRAWING HAS BEEN PRODUCED BASED UPON LAYOUTS COMPILED AND SUPPLIED BY THE ARCHITECT IN ELECTRONIC FORMAT. NO RESPONSIBILITY IS TAKEN FOR ANY INACCURACIES AND/OR OMISSIONS IN THE INFORMATION AS SUPPLIED.

HEALTH & SAFETY:

ALL WORKS TO BE CARRIED OUT BY A CONTRACTOR COMPETENT TO UNDERTAKE THE CONSTRUCTION OF WORKS AS INDICATED ON THIS DRAWING. THIS DRAWING IS TO BE READ IN CONJUNCTION WITH THE JOB SPECIFIC RISK ASSESSMENT. THE HAZARDS NOTED ARE IN ADDITION TO THE NORMAL HAZARDS AND RISKS FACED BY A COMPETENT CONTRACTOR WHEN DEALING WITH THE TYPE OF WORKS DETAILED ON THIS DRAWING.

ALL CO-ORDINATES ARE RELATIVE TO TOPOGRAPHICAL SURVEY CARRIED OUT BY:

Digital Terrain Surveys LLP, Tanners Court,
Tanners Lane, East Wellow, Romsey,
Tel 01794 514978

FOR STATION CO-ORDINATES AND LOCATIONS REFER TO CONTRACT DRAWING Kingscroft Farm, Ranelagh Road, Bedhampton
TITLE SITE SURVEY
DATE september 2010

CONTRACTOR TO CHECK AND IDENTIFY ANY DISCREPANCIES TO ENGINEER.

HAVANT BOROUGH COUNCIL
17 AUG 2012
RECEIVED

rev	date	description	initials
P1	27/06/12	INITIAL ISSUE	RHB

Project
PROPOSED DEVELOPMENT, RANELAGH ROAD, HAVANT

Client / Architect
Orchard
BUILDING HOMES FOR YOUR FUTURE

Title
TOPOGRAPHICAL SURVEY

REUBY & STAGG LTD.
CONSULTING CIVIL & STRUCTURAL ENGINEERS

Hampshire Office:
Dewey House, 55 High Street,
Ringwood, Hampshire BH24 1AE
Telephone: 01425 484400
Facsimile: 01425 484409
E:mail: admin@reuby-stagg.co.uk

date	scale	size	project no.	drawing no.	revision
JUN 2012	1:500	A1	9964	002	P1

drawn RHB