


PERMIT



Civic Offices, Civic Centre Road, Havant,
Hampshire PO9 2AX t: 023 9247 4174

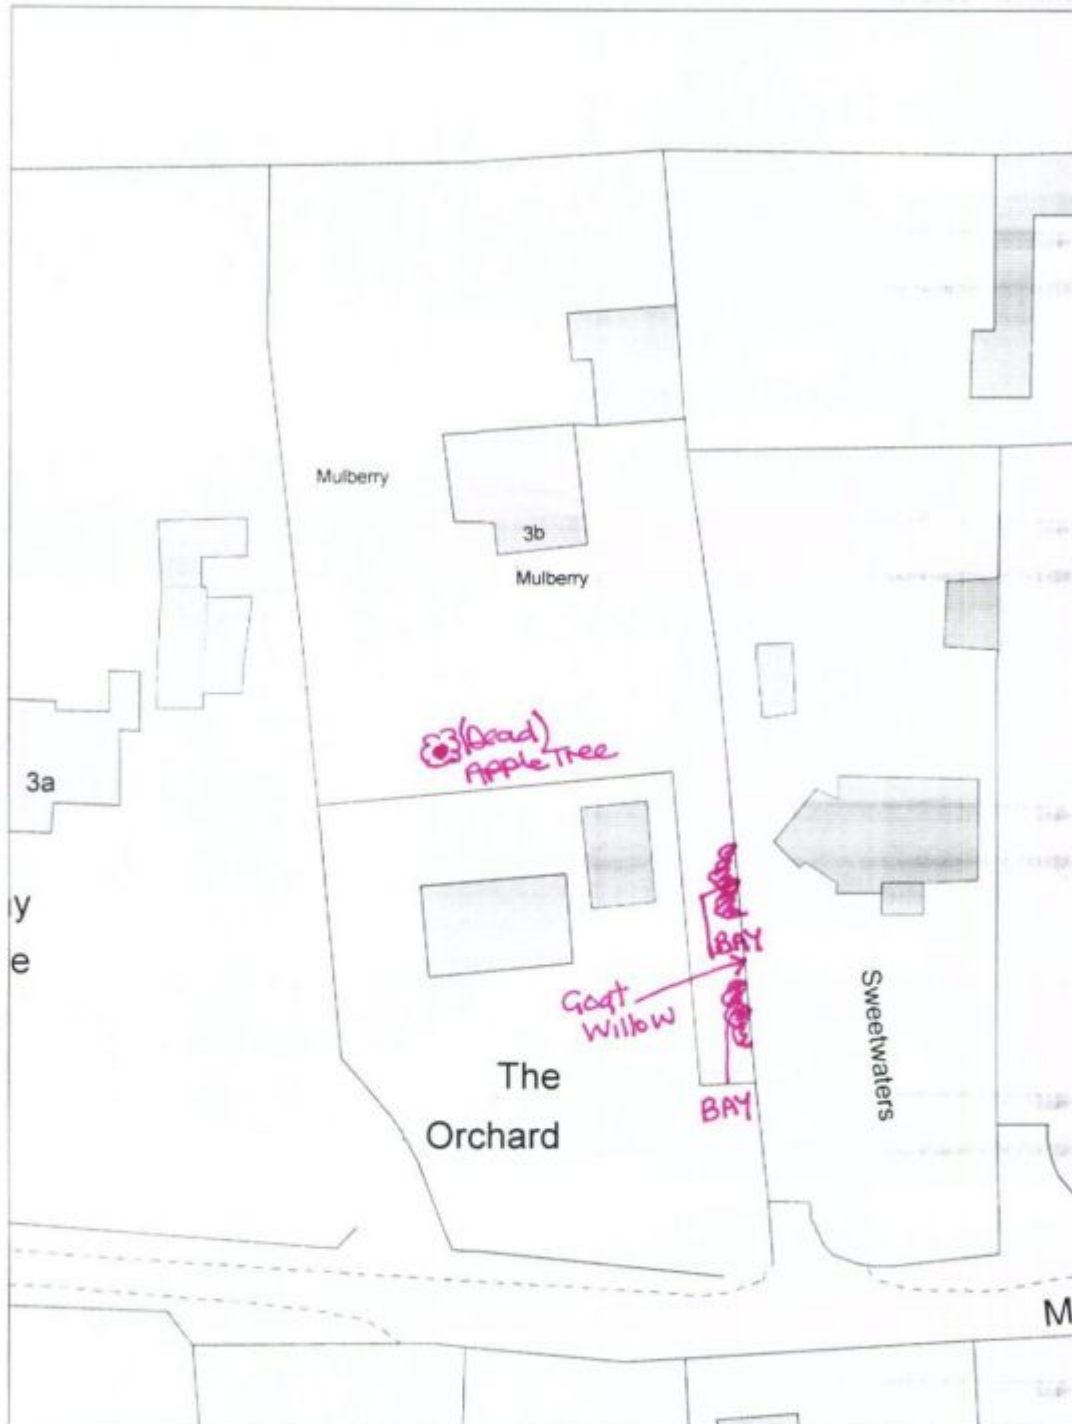

Havant
BOROUGH COUNCIL

Mulberry, 3B Mill Lane

Drawn By:

Scale:

1:500

Drawing No:

Cleaner, Safer, More Prosperous

Reproduced from the Ordnance Survey Digital Data with the permission of the Controller of HMSO. Crown Copyright Reserved 2011. Licence No. LA100019217

17 MAY 2011

RECEIVED