


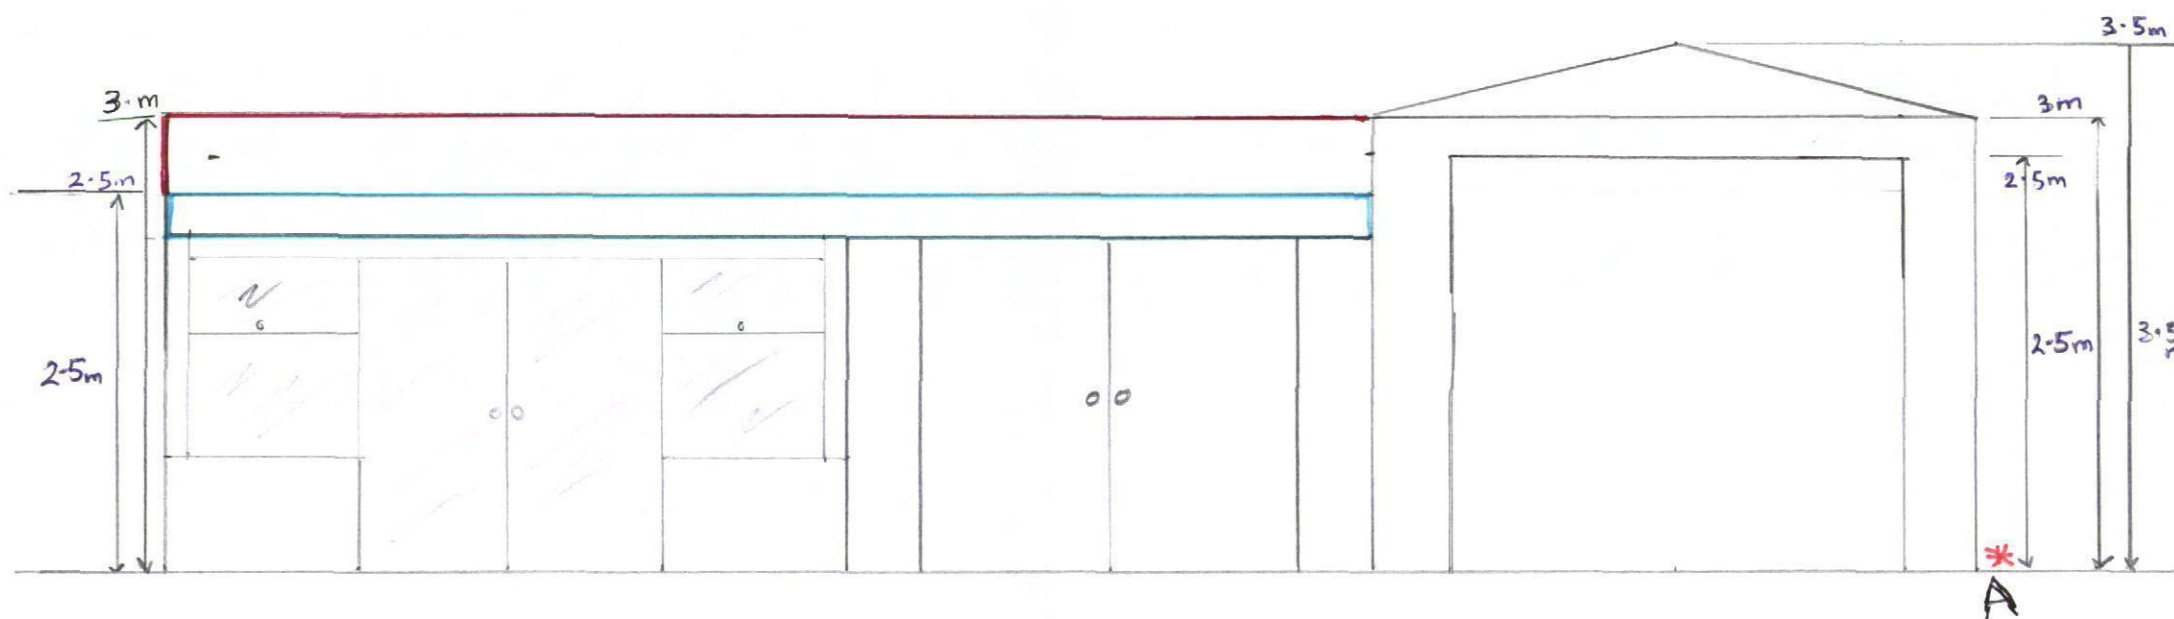

— REVISED ROOF PLAN

— ORIGINAL ROOF PLAN

* EXISTING DRAINAGE (A)



FRONT ELEVATION