


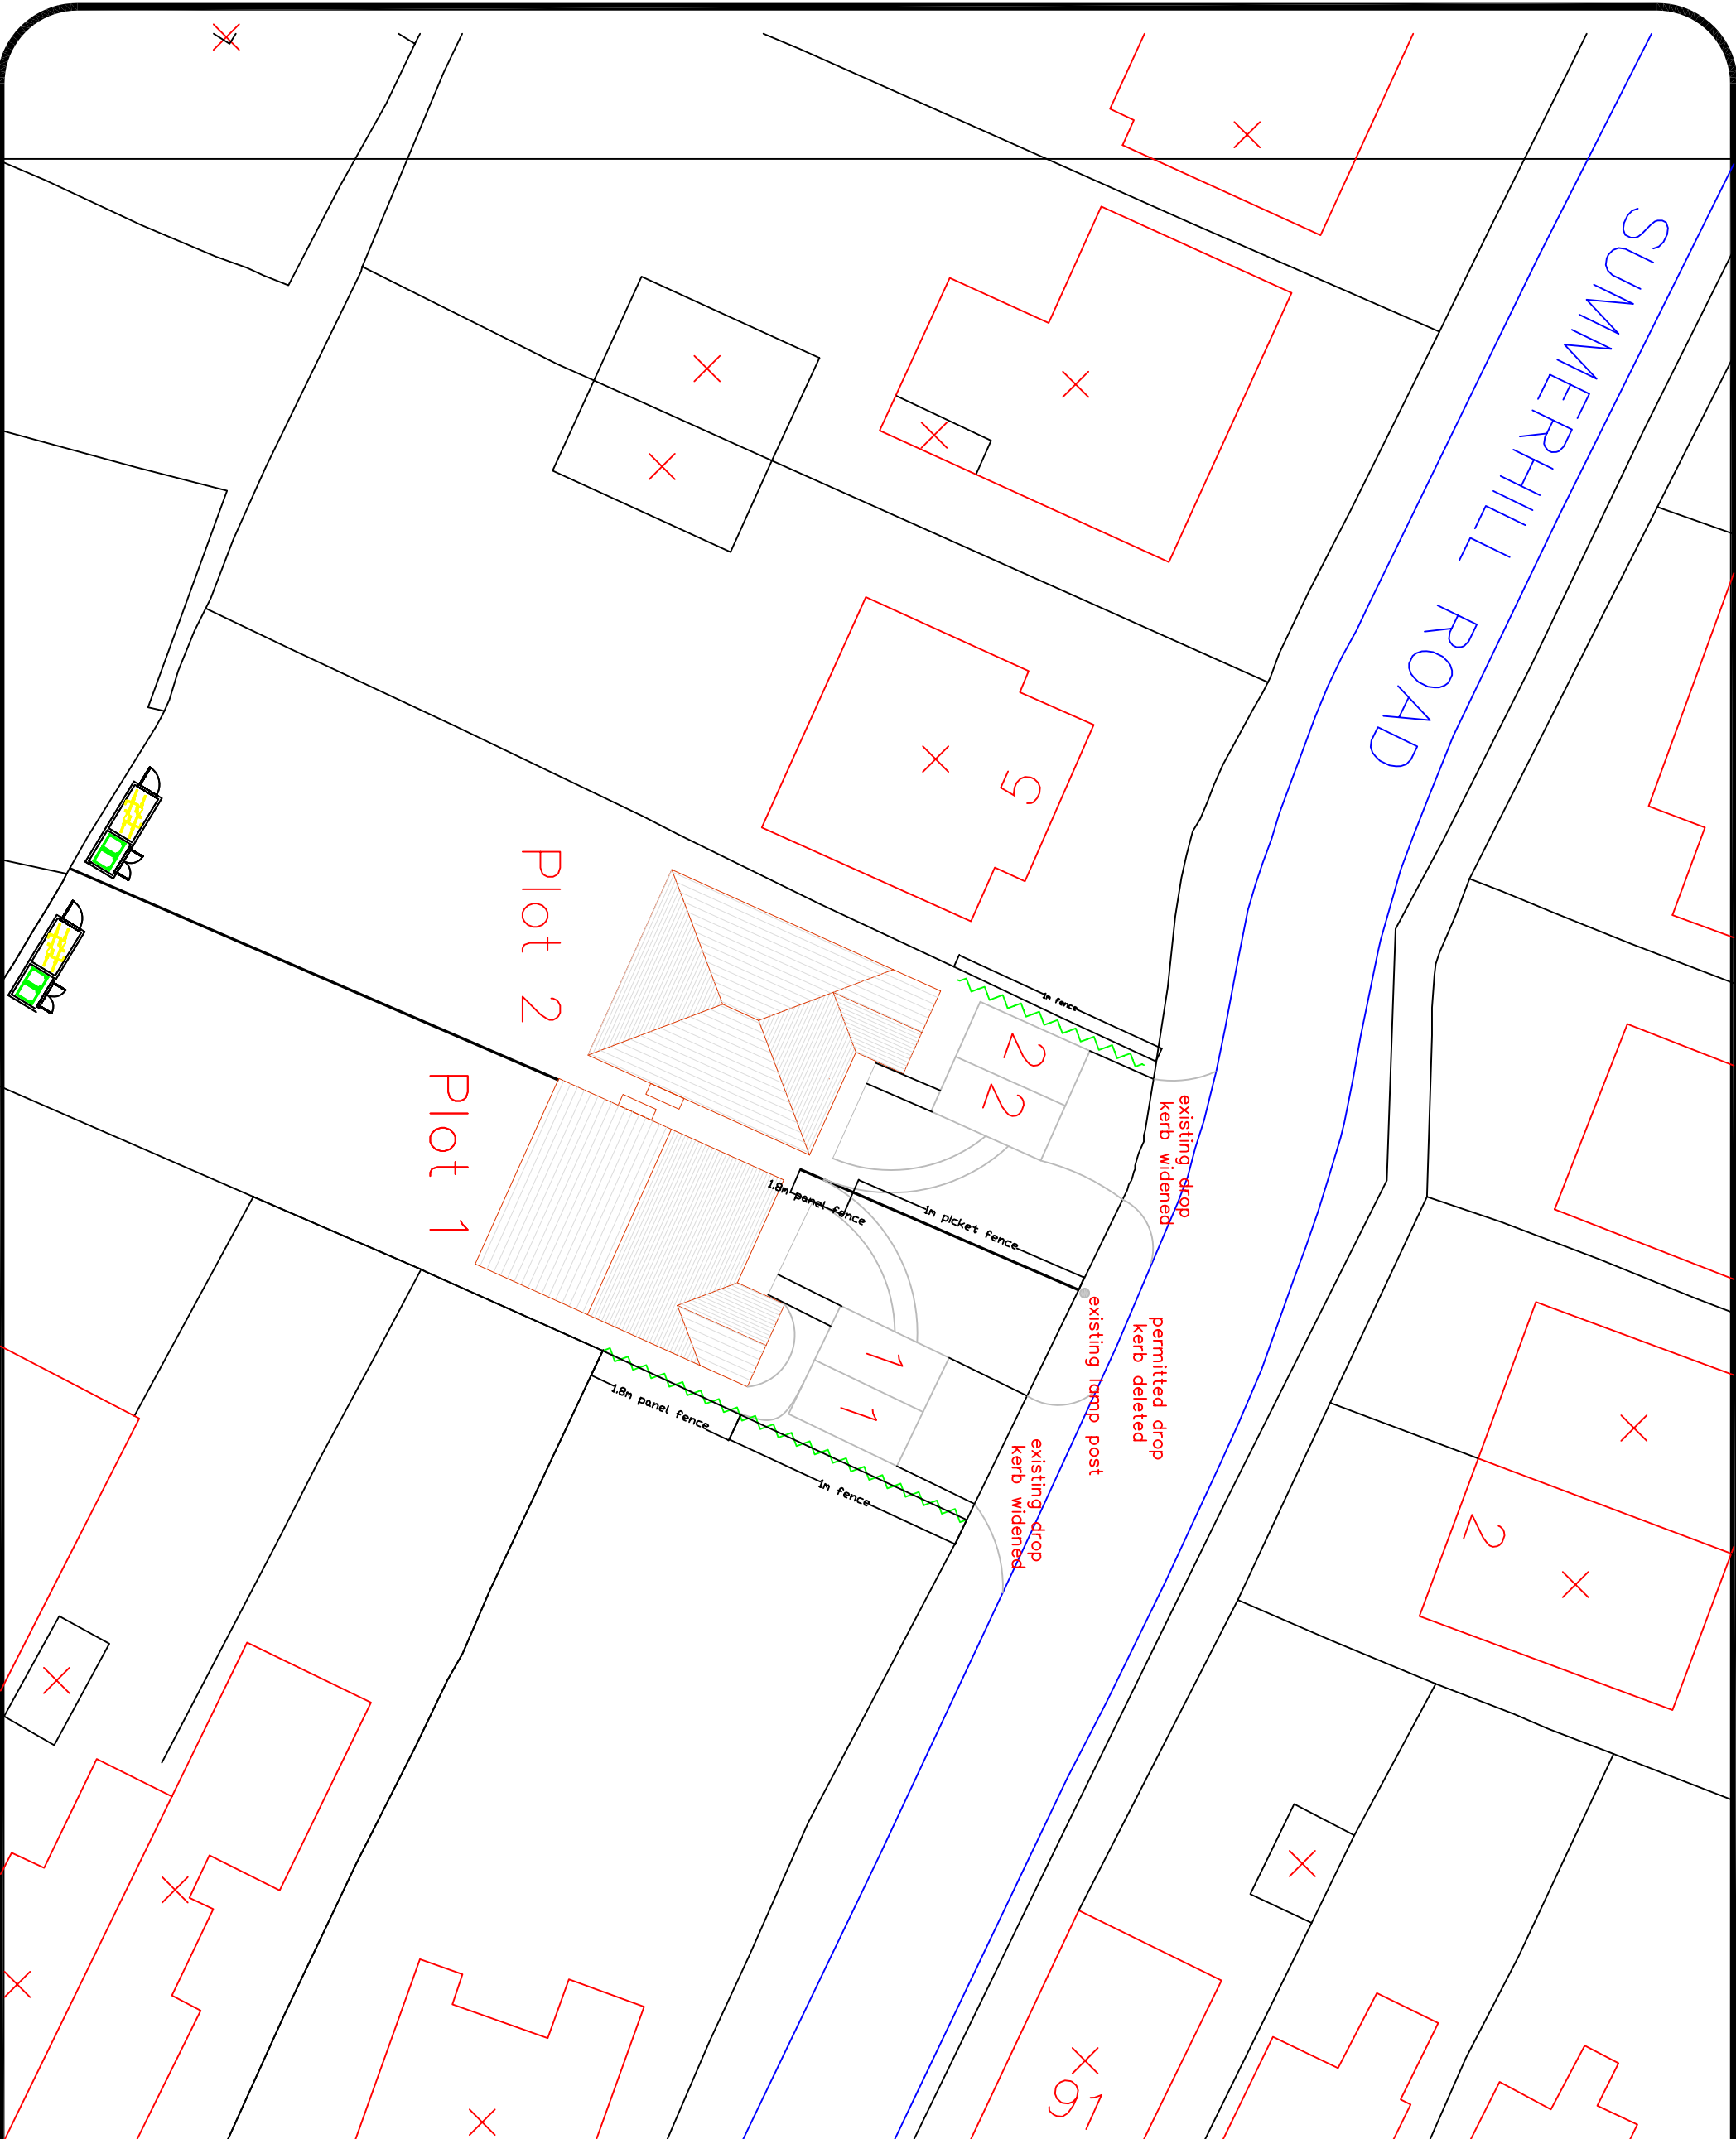

General Notes

No.	Revision/Issue	Date	

From Name and Address
STEPHEN JUPP MRTPI
CHARTERED TOWN PLANNER
348 CHICHESTER ROAD
BOGNOR REGIS
PO21 5BX
T: 01243 822113
E: [stephenjuppplanning-solutions.co.uk](mailto:sj@stephenjuppplanning-solutions.co.uk)

Project Name and Address
Proposed Parking Plan
Amended Access/Parking
Adj 5 Summerhill Rd
Cowplain

Project	OTH/21/07	Sheet
Date	18.07.2012	36
Scale	1:250 @ A3	