Tree Number	Species	Height	Girth	Spread	Comments
T1	Poplar	25522mm	1985mm	4900mm	
T2	Poplar	2410mm	2010mm	5950mm	
T3	Lime	6140mm	1100mm	5050mm	
T4	Silver Birch	5010mm	750mm	3110mm	
T5	Poplar	2250mm	750mm	6055mm	
T6	Poplar	2120mm	1905mm	5055mm	
T7	Silver Birch	4930mm	1210mm	4050mm	
T8	Plane	11530mm	1150mm	7000mm	
T9	Grey Alder	13710mm	1020mm	5020mm	
T10	Fir	11420mm	2100mm	5510mm	
T11	Grey Alder	9510mm	2100mm	5510mm	
T12	Lime	7310mm	750mm	7015mm	
T13	Lime	9510mm	1100mm	5025mm	
T14	Fir	1220mm	2150mm	5505mm	
T15	Plane	12040mm	1090mm	8000mm	
T16	Plane	13150mm	1120mm	8150mm	
T17	Plane	13520mm	1150mm	4520mm	
T18	Poplar	28342mm	1950mm	6020mm	
T19	Lime	9840mm	1820mm	8150mm	
T20	Poplar	27522mm	950mm	3205mm	

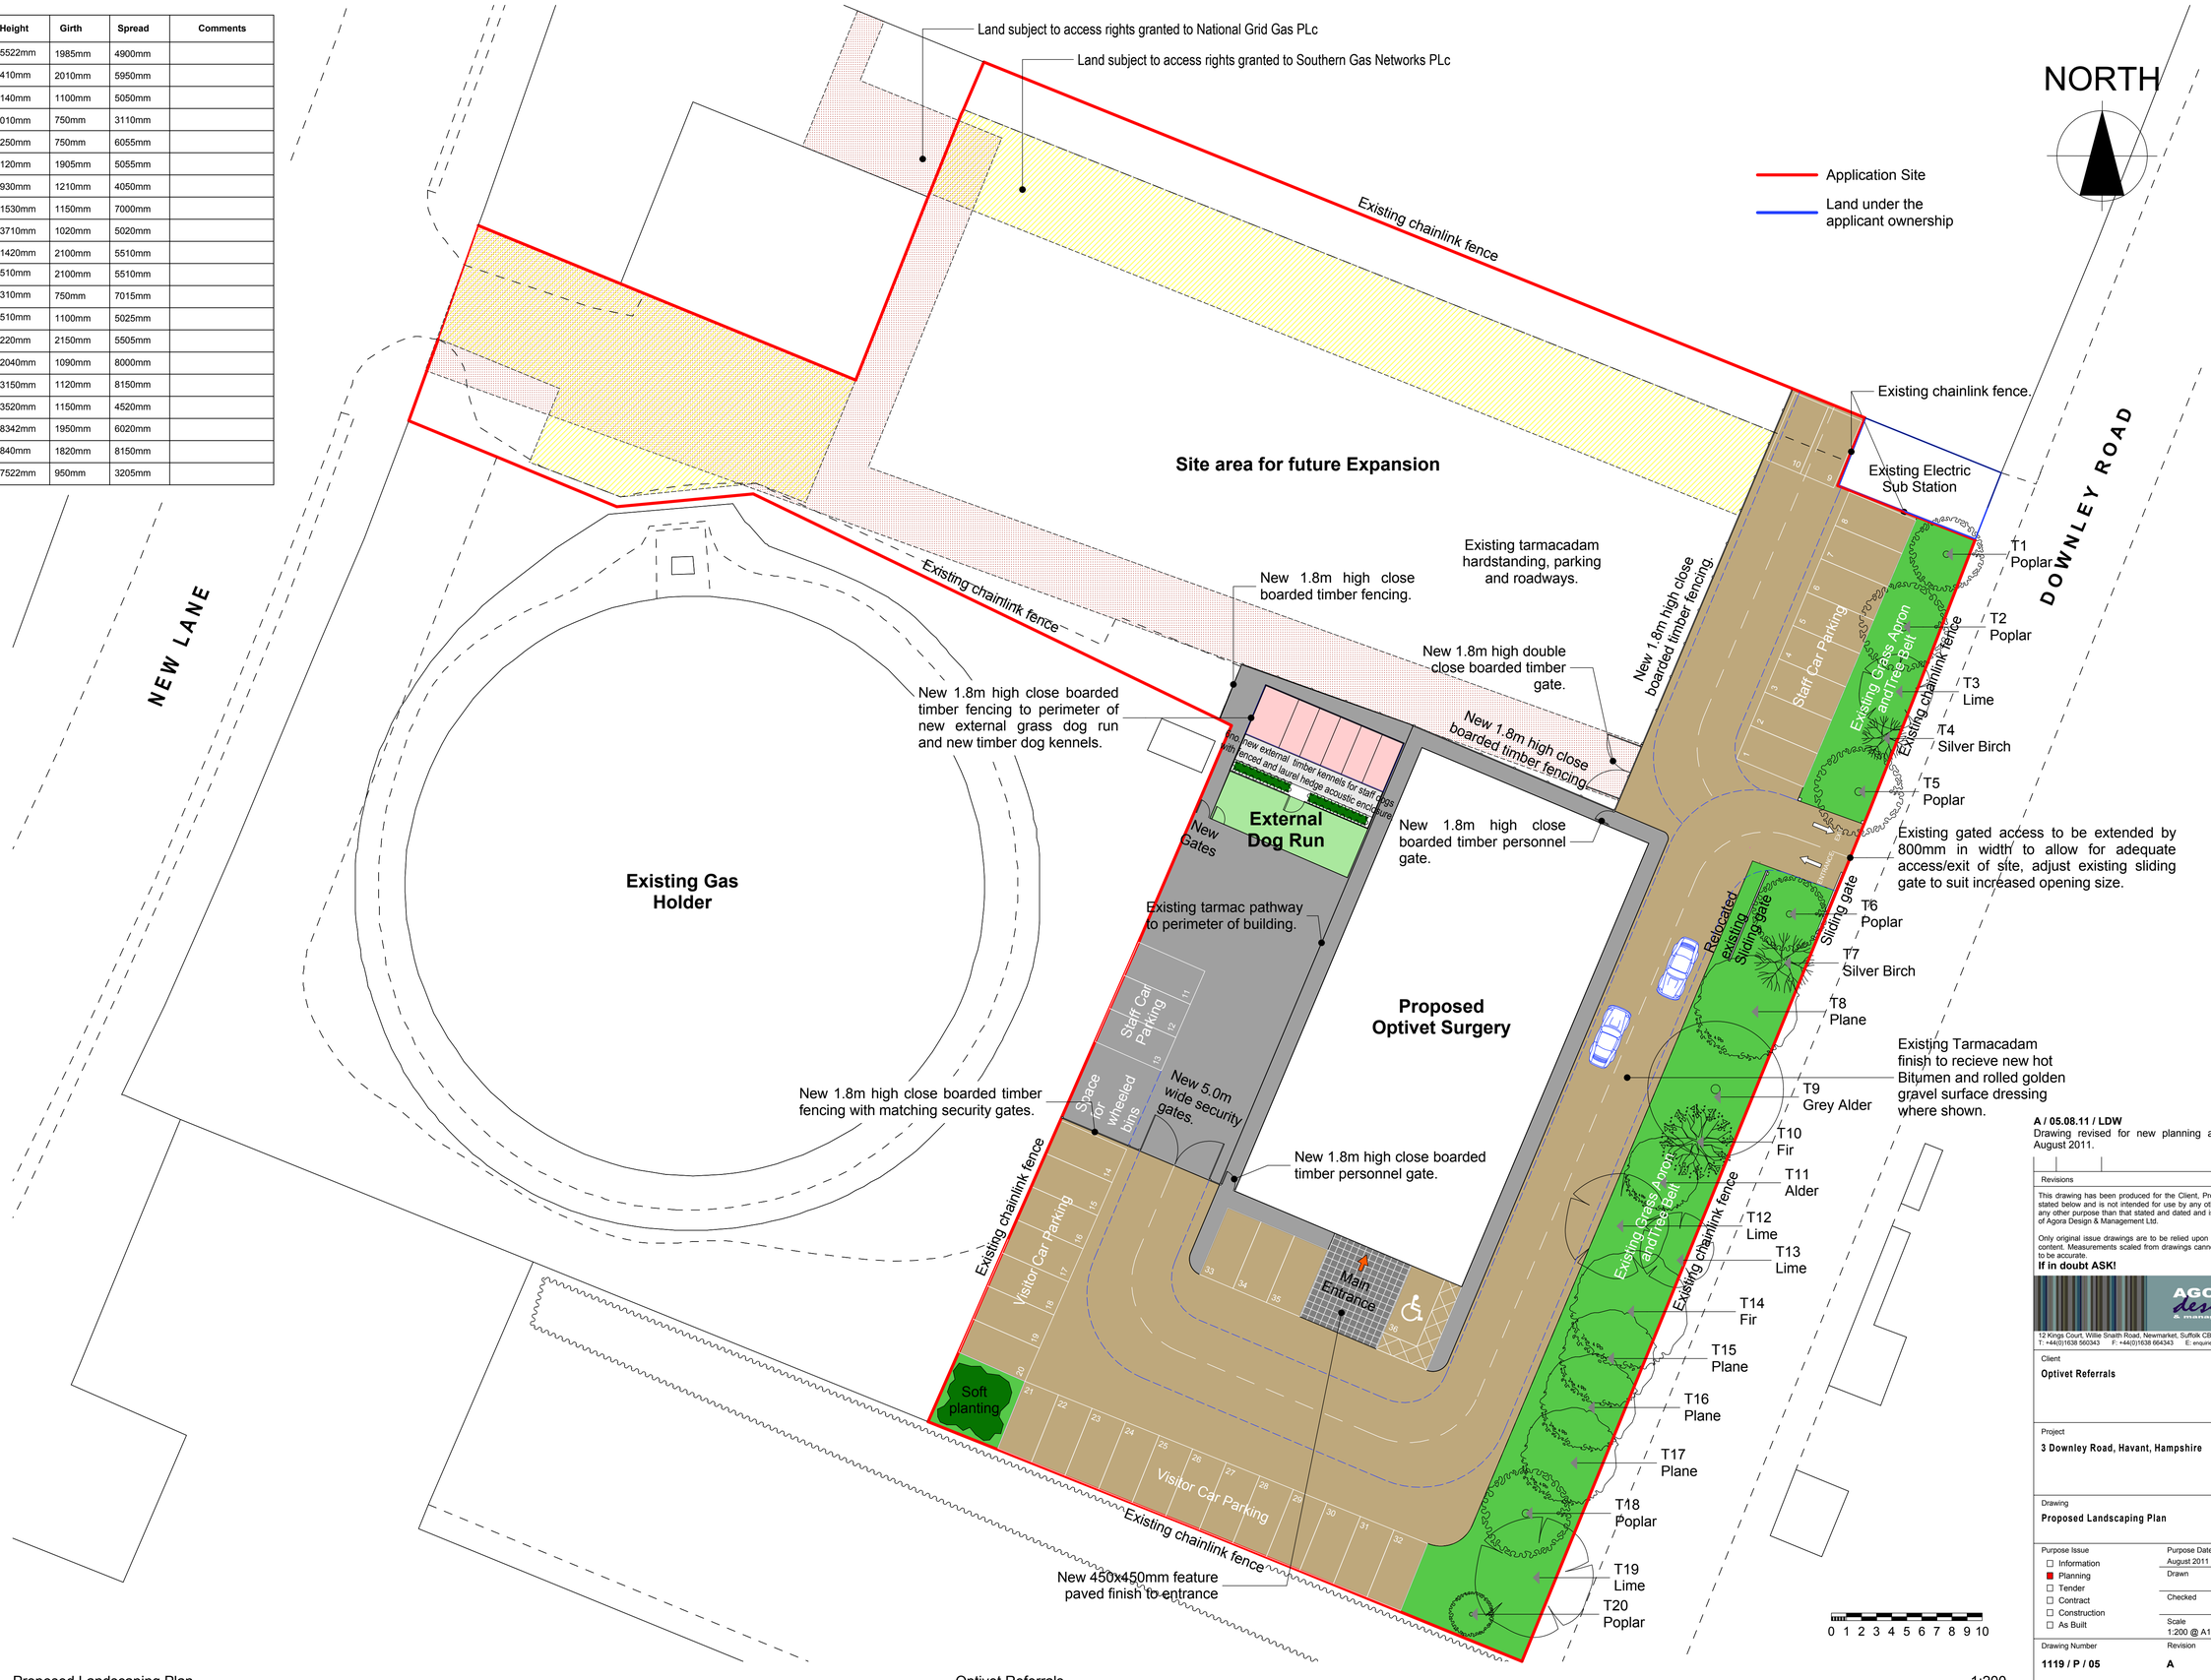

A / 05.08.11 / LDW
Drawing revised for new planning application in August 2011.

Revisions

This drawing has been produced for the Client, Project and Site as stated below and is not intended for use by any other person or for any other purpose than that stated and dated and is the copyright © of Agora Design & Management Ltd.

Only original issue drawings are to be relied upon for accuracy and content. Measurements scaled from drawings cannot be guaranteed to be accurate.
If in doubt ASK!

AGORA design & management

12 Kings Court, Willie Snaith Road, Newmarket, Suffolk CB8 7SG, ENGLAND
T: +44(0)1638 560343 F: +44(0)1638 664343 E: enquiries@agoradesign.co.uk

Client
Optivet Referrals

Project
3 Downley Road, Havant, Hampshire

Drawing
Proposed Landscaping Plan

Purpose Issue
- ☐ Information
- ■ Planning
- ☐ Tender
- ☐ Contract
- ☐ Construction
- ☐ As Built

Purpose Date
August 2011

Drawn

Checked

Scale
1:200 @ A1

Drawing Number
1119 / P / 05

Revision
A

This drawing is copyright © of Agora Design & Management Ltd.

S:\AGORA DESIGN & MANAGEMENT\1119 - Optivet\0 0 Archicad Model\1119 - Optivet Havant (solo save-out from teamwork file).pln

Proposed Landscaping Plan Optivet Referrals 1:200