PERMIT

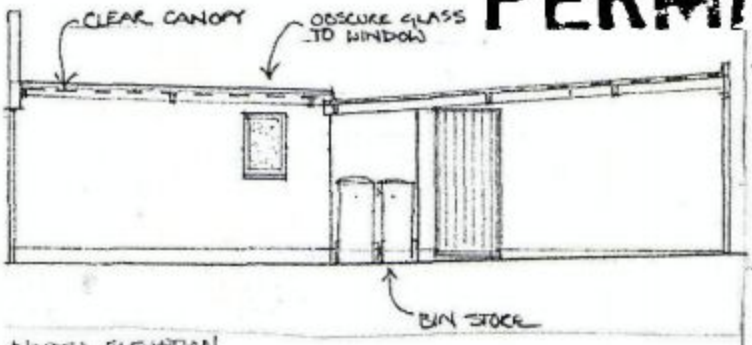

NORTH ELEVATION

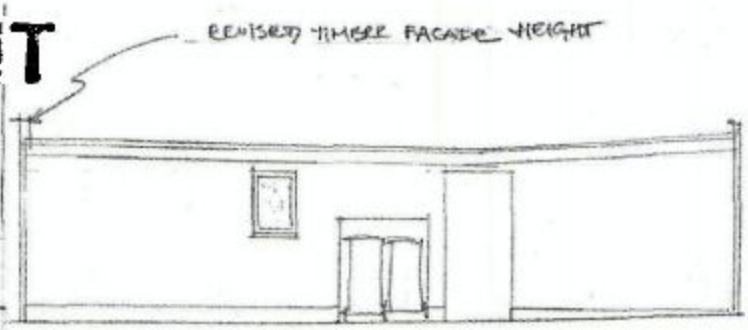

NORTH ELEVATION



EAST ELEVATION

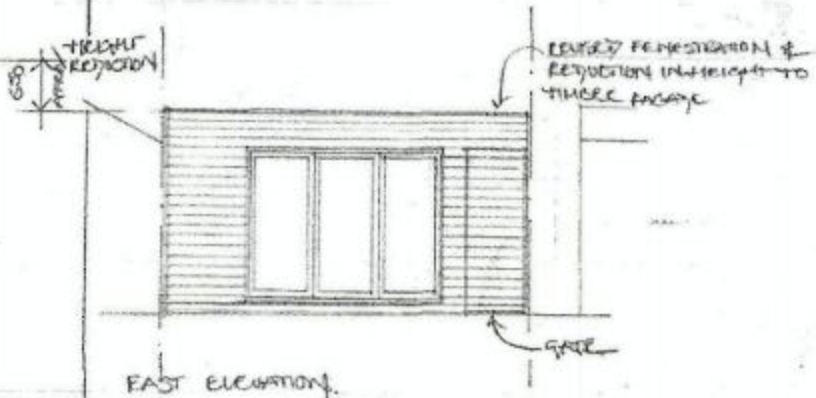

EAST ELEVATION

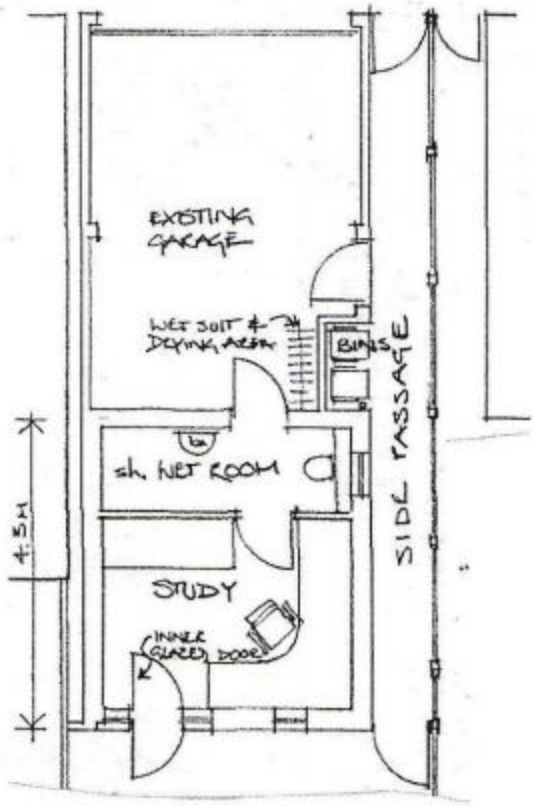

FLOOR PLAN

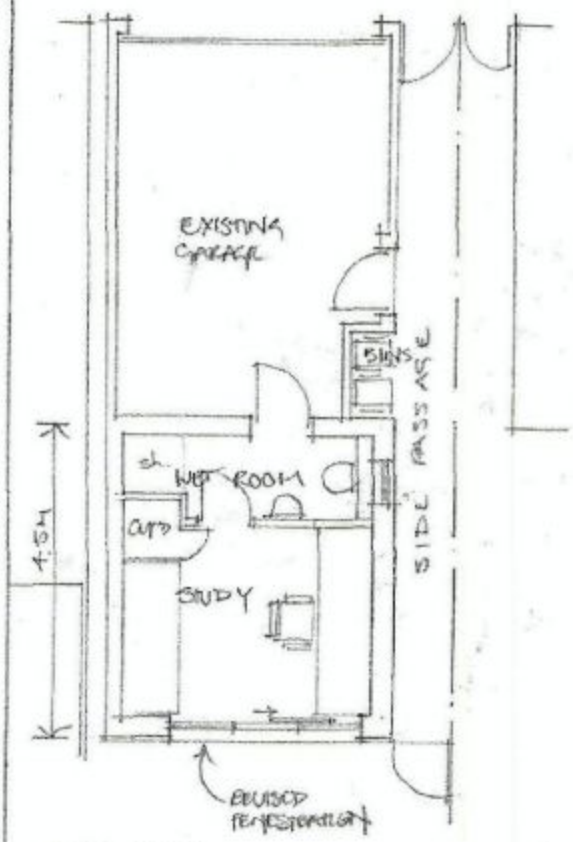

FLOOR PLAN

APPROVED PROPOSAL - 09/64791/000

REVISED FENESTRATION

A: 15/11/10 - SIDE WINDOW REMOVED

JIM GARLAND ARCHITECTS LTD
ONE DOLPHIN QUAY
EMSWORTH PO10 7BU
01243 370502
01243 378127
email: info@garland.org.uk

JOB TITLE: 28 Bath Road, Emsworth

DRAWING TITLE: Garage Extension and Remodelling

SCALE: 1:100 | DATE: 10/09/10 | DRAWN: MJF

HAVANT BOROUGH COUNCIL
DEVELOPMENT CONTROL
15 NOV 2010
RECEIVED

APP/10/00658