PROPOSED REAR ADDITION TO 47, SALTMARSH LANE, HAYLING ISLAND, HANTS.
FOR MR M. WAKELY.

HAVANT BOROUGH COUNCIL
DEVELOPMENT CONTROL
20 SEP 2010
RECEIVED

PROVIDE MECHANICAL VENTILATION TO NEW KITCHEN, UTILITY AND SHOWER ROOM DUCTED TO THE EXTERNAL AIR MINIMUM CAPACITY 60 LITRES/SEC

INSERT NEW DOOR AND WINDOW UNDER EX LINTEL.

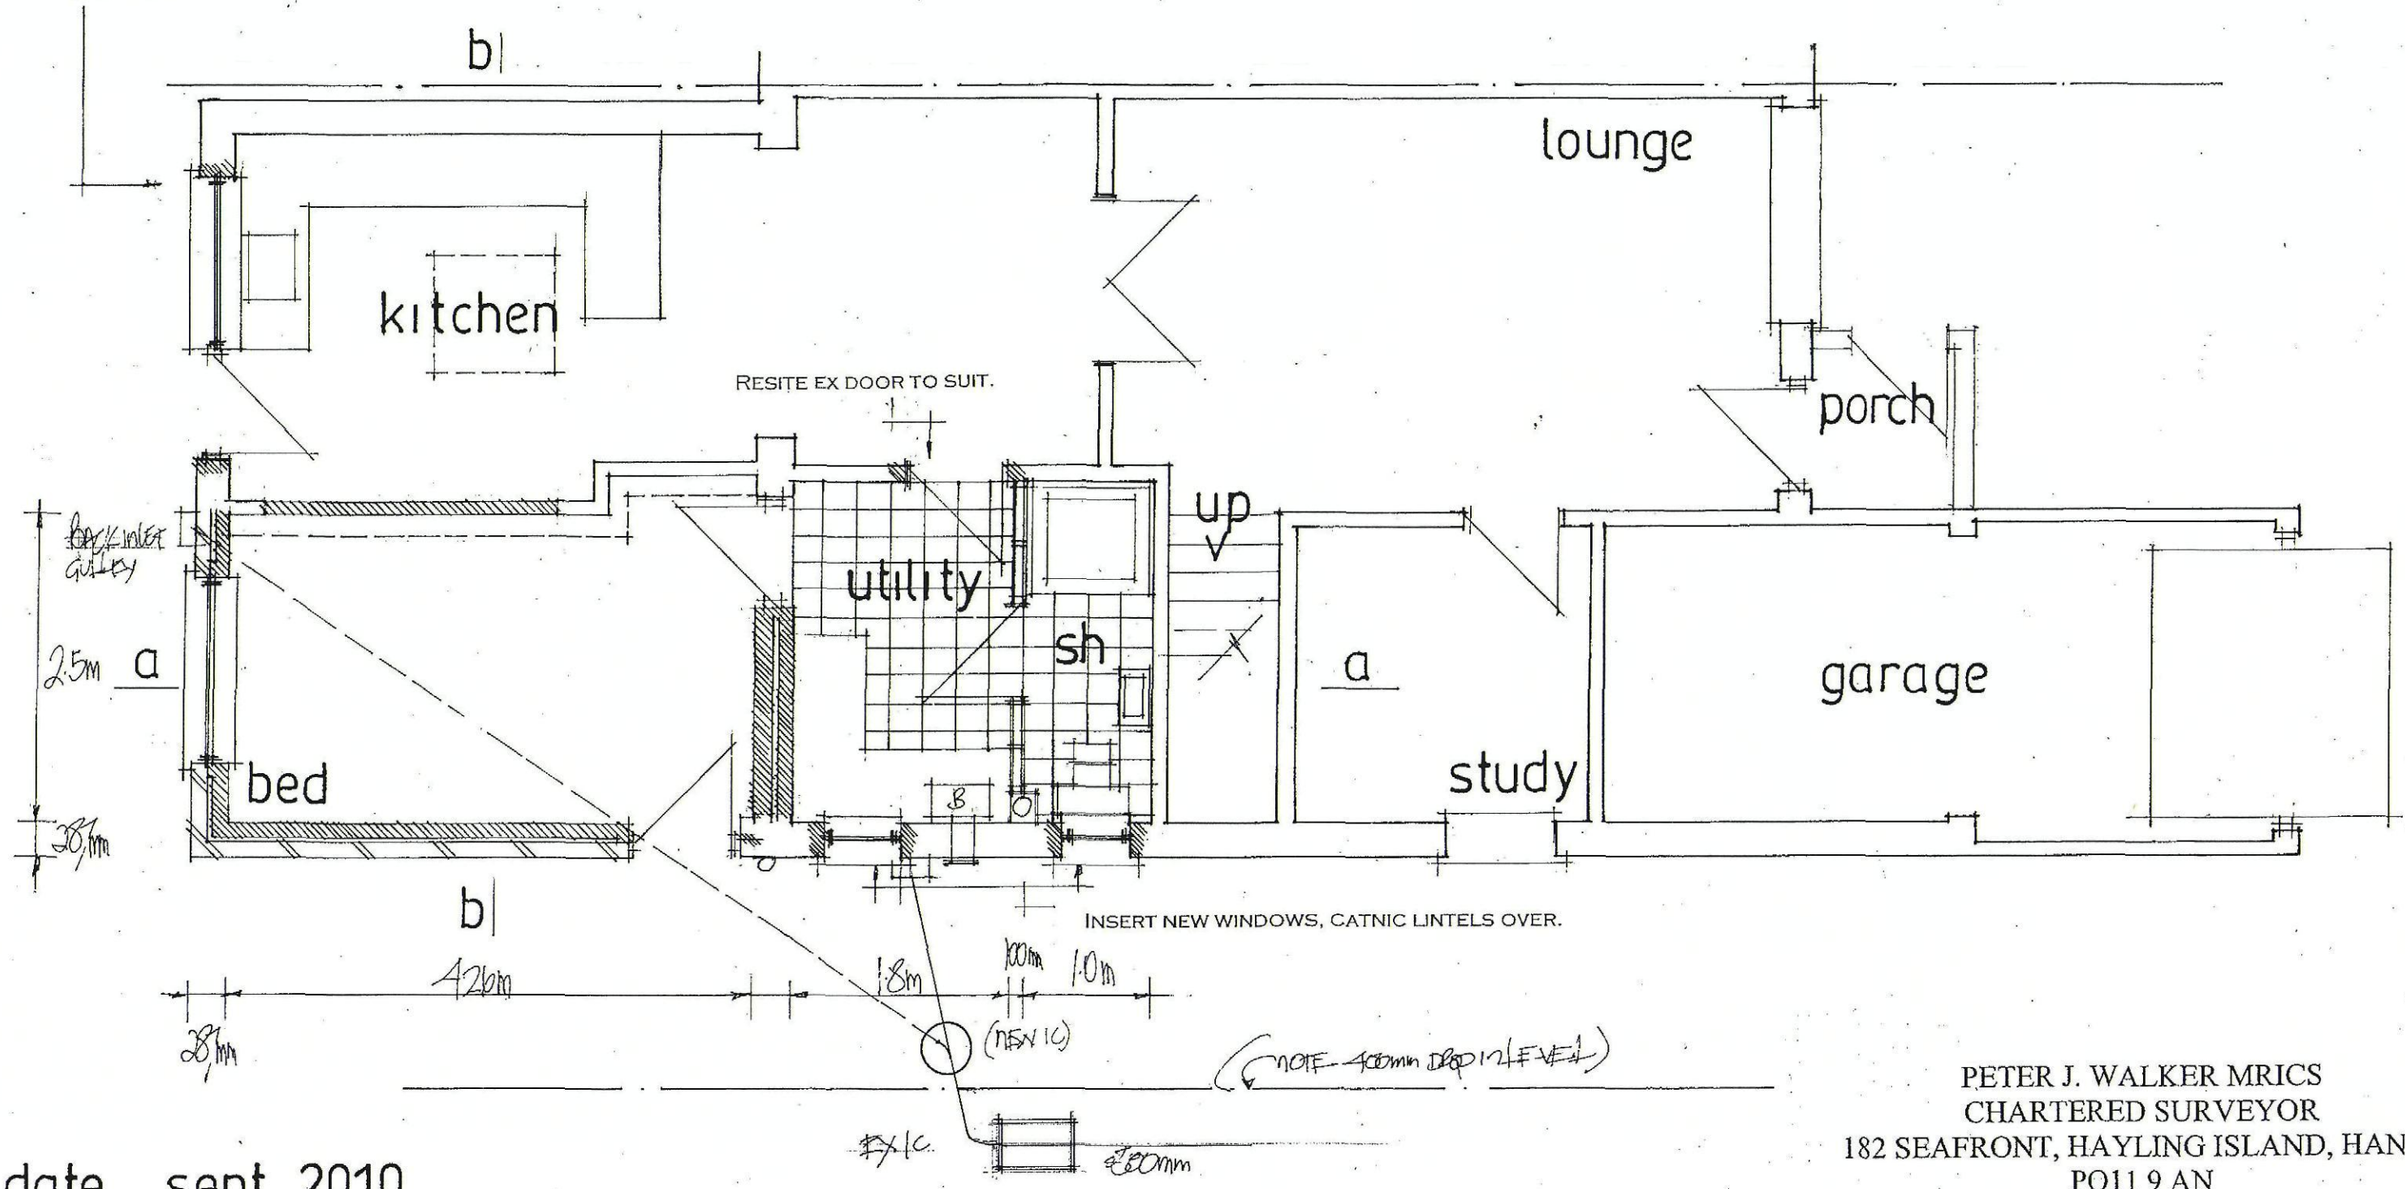

date sept 2010
scale 1·50

NOTE CHECK ALL MEASUREMENTS ON SITE PRIOR TO THE COMMENCEMENT OF WORK.

PETER J. WALKER MRICS
CHARTERED SURVEYOR
182 SEAFRONT, HAYLING ISLAND, HANTS
PO11 9 AN

TEL: 02392 467571