REV.	AMENDMENT	BY	DATE
A	Garage reduced in length by 0.5 metres to match GA	SCB	22/03/10

Location Plan @ 1:1250

10 0 10 20 30 40 50 60 70 80 90 100

1:1250

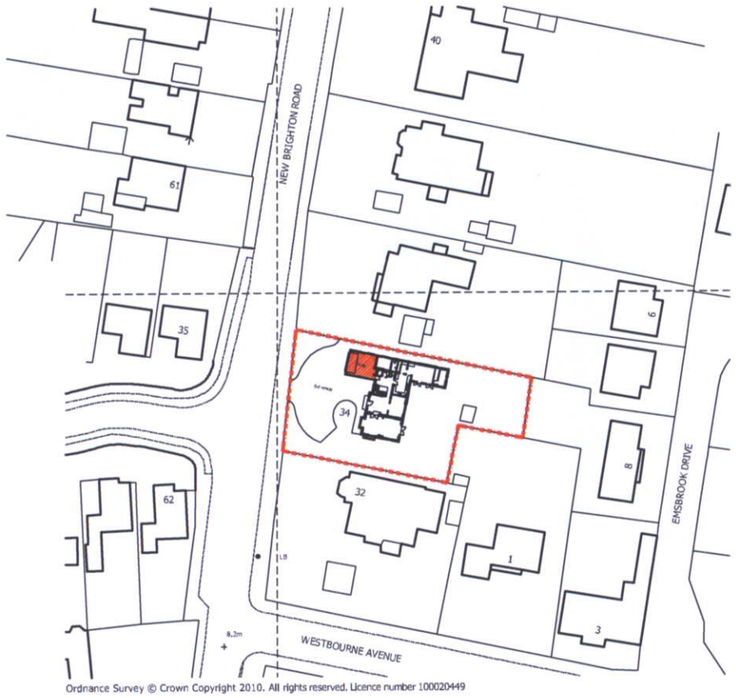

Ordnance Survey © Crown Copyright 2010. All rights reserved. Licence number 100020449

Block Plan @ 1:200

1 0 2 4 6 8 10 12 14 16 18 20

1:200

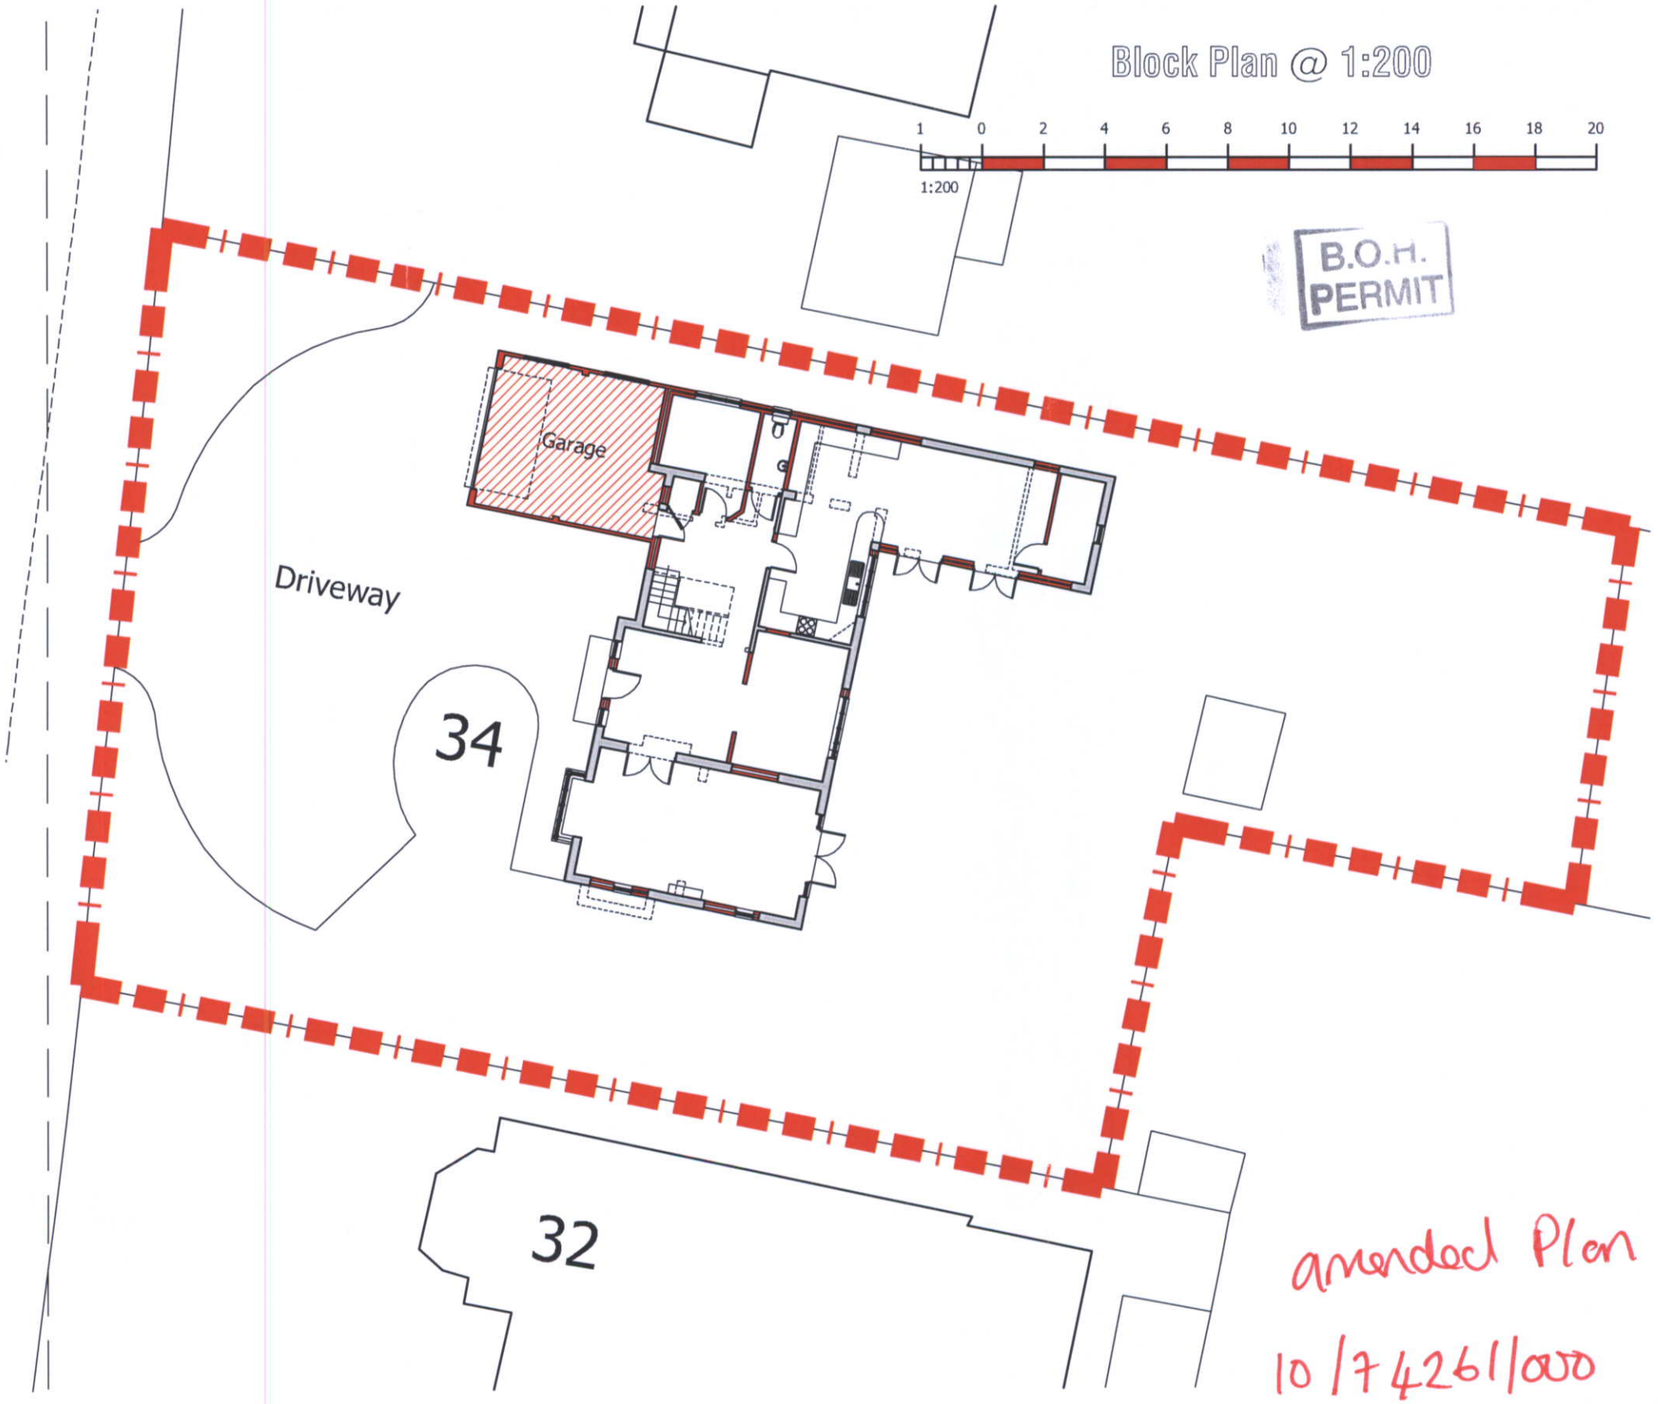

B.O.H. PERMIT

amended Plan
10/74261/000

RIBA Chartered Practice

ISO 9001 Registered Firm — Certificate No. GB2002767
International Accreditation Board — Registration No. 0044/1

UNIT 2, MARTINS BARN, BIRDHAM ROAD
CHICHESTER, WEST SUSSEX, PO20 7BX
TEL: 01243 514131 FAX: 01243 511488
office@the-seaman-partnership.co.uk
w.w.w.the-seaman-partnership.co.uk

Project: 34 New Brighton Road, Emsworth		Date: January 2010	Drawn by: RE
		Scales: 1:1250 & 1:200	Status: Planning
Drawing: Location & Block Plans		Job No: TSP 333 PL - 01	Dwg No: Revision: A

the SEAMAN PARTNERSHIP Ltd