



PERMIT

HAVANT BOROUGH COUNCIL
DEVELOPMENT CONTROL
19 AUG 2010
RECEIVED


EXISTING ELEVATIONS

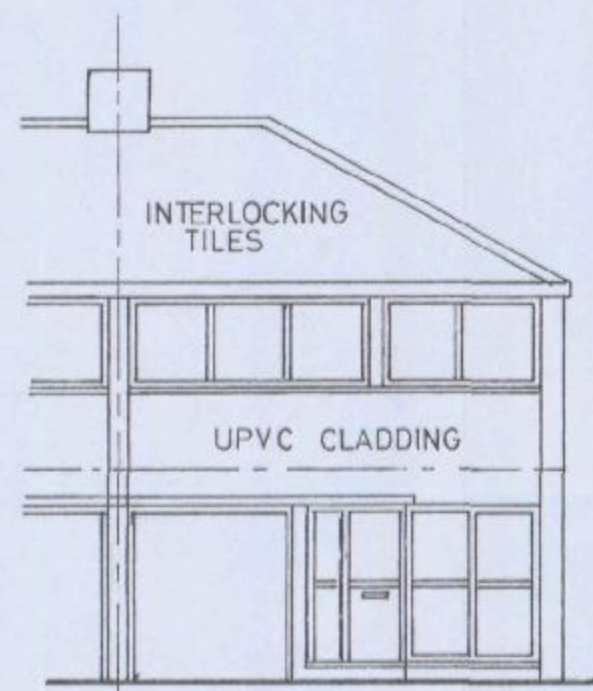


FRONT - NORTH

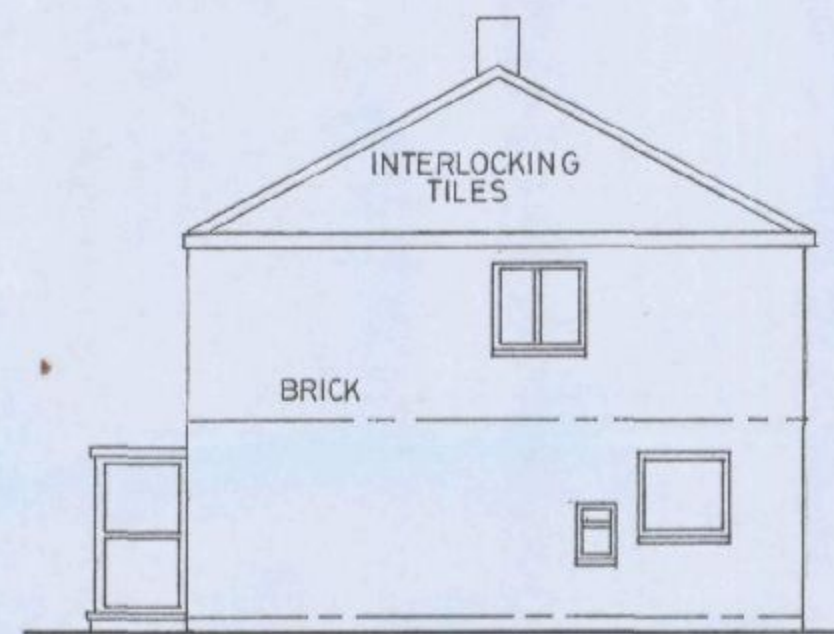

SIDE - WEST




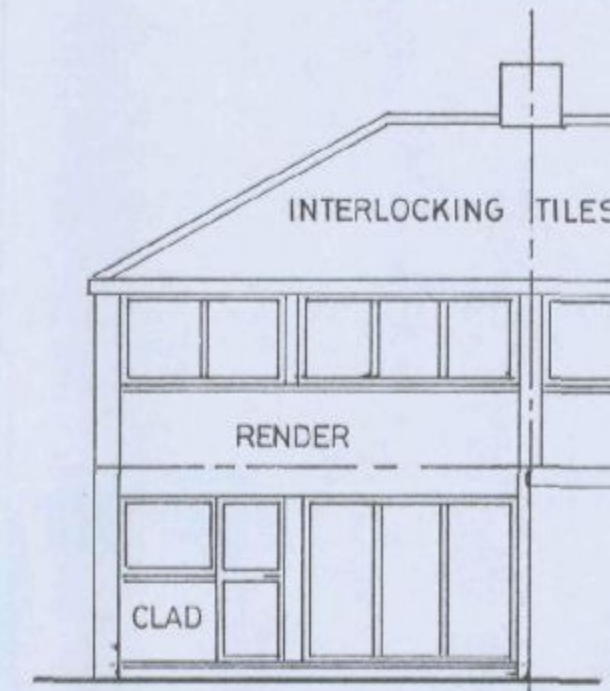


REAR - SOUTH

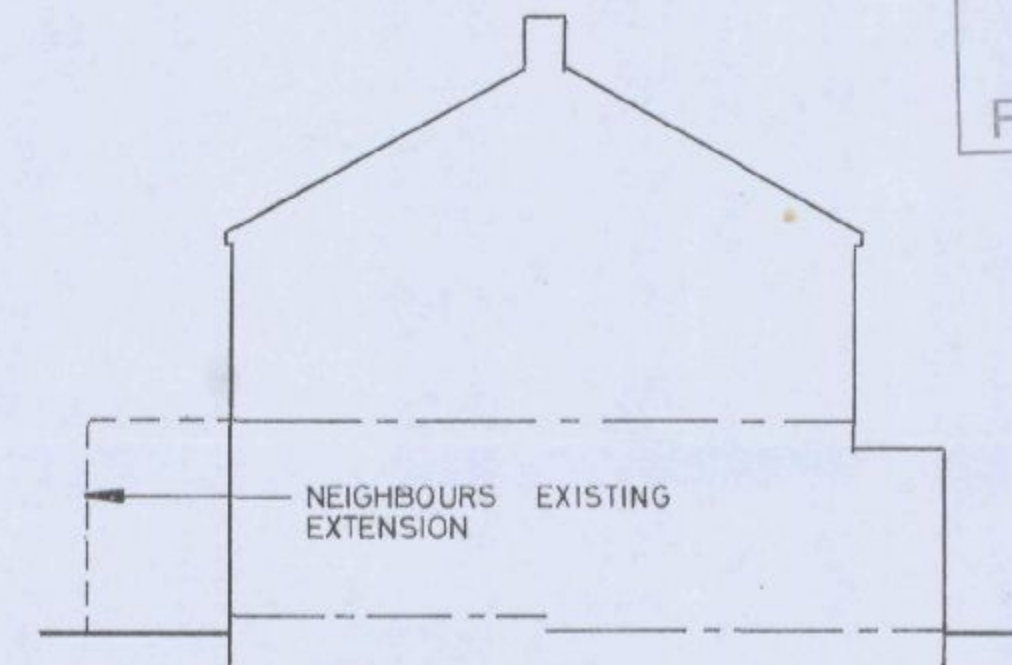


SIDE - EAST

PROPOSED ELEVATIONS

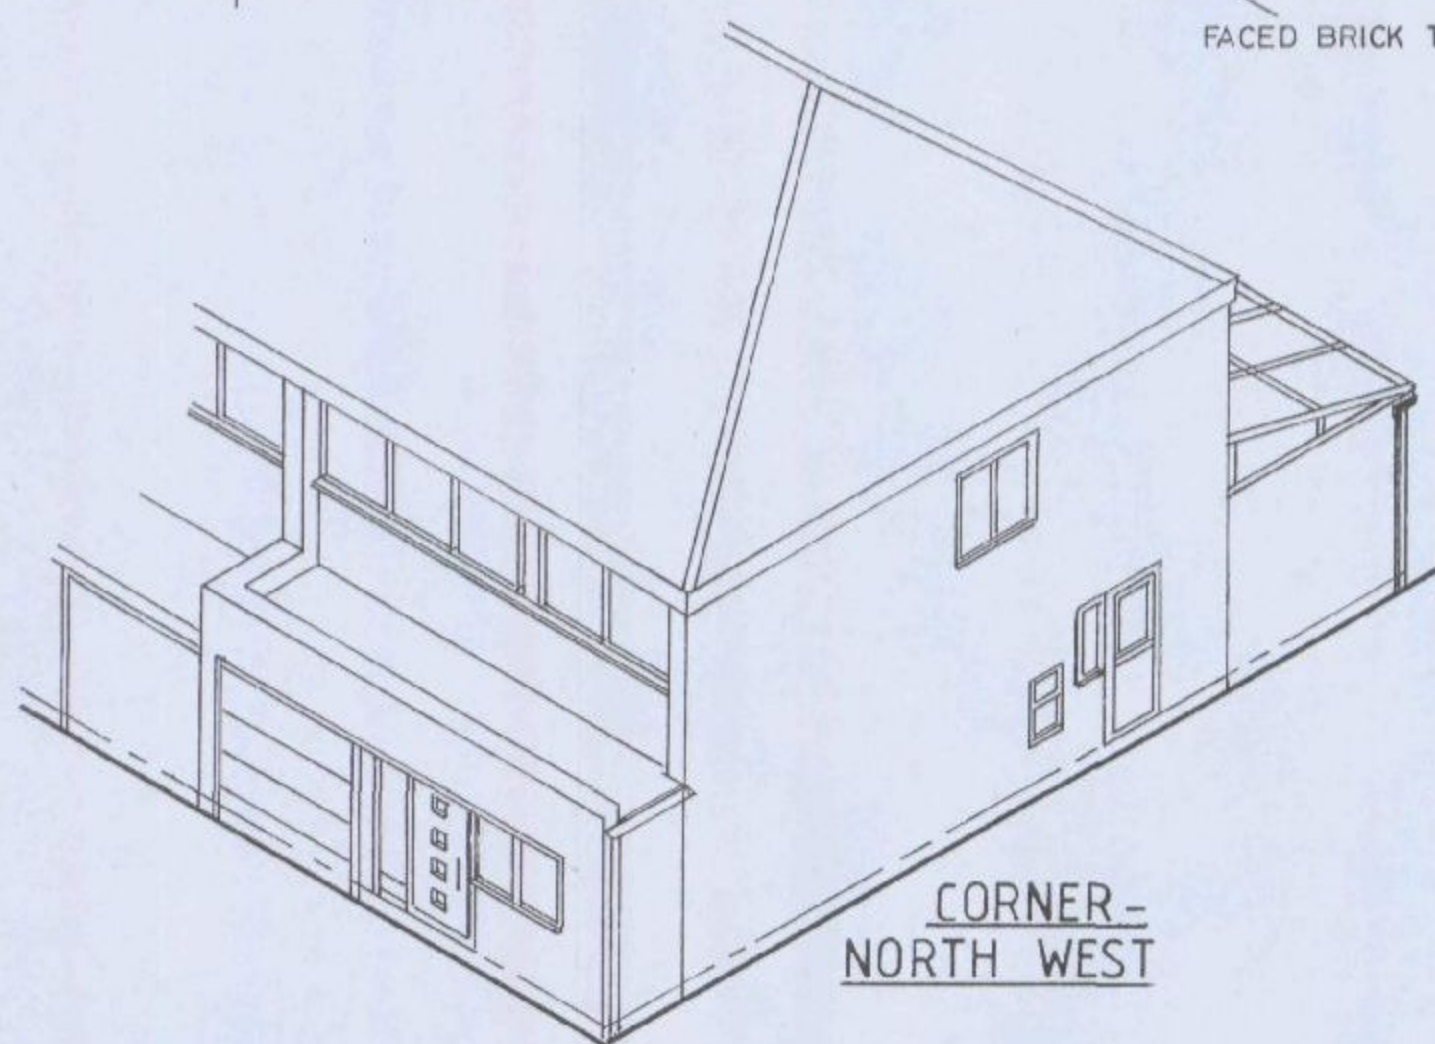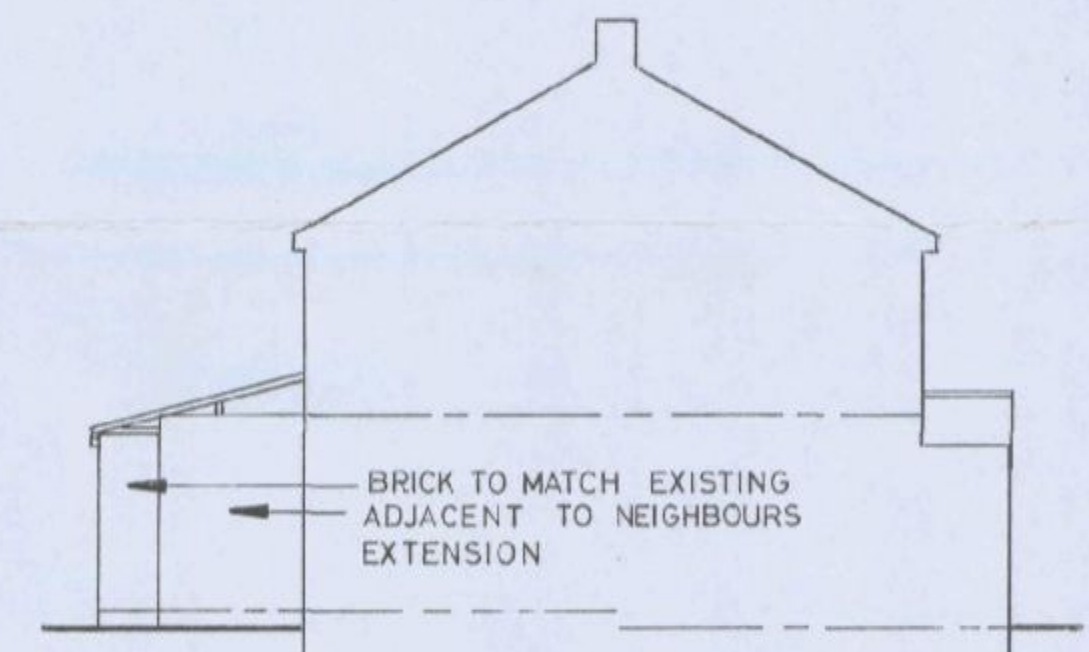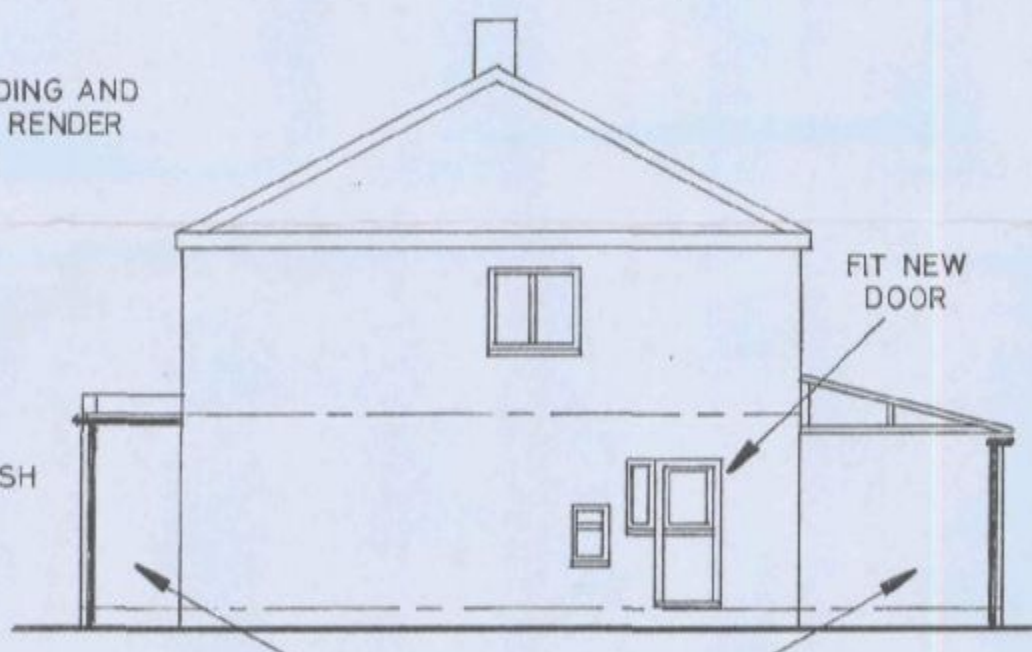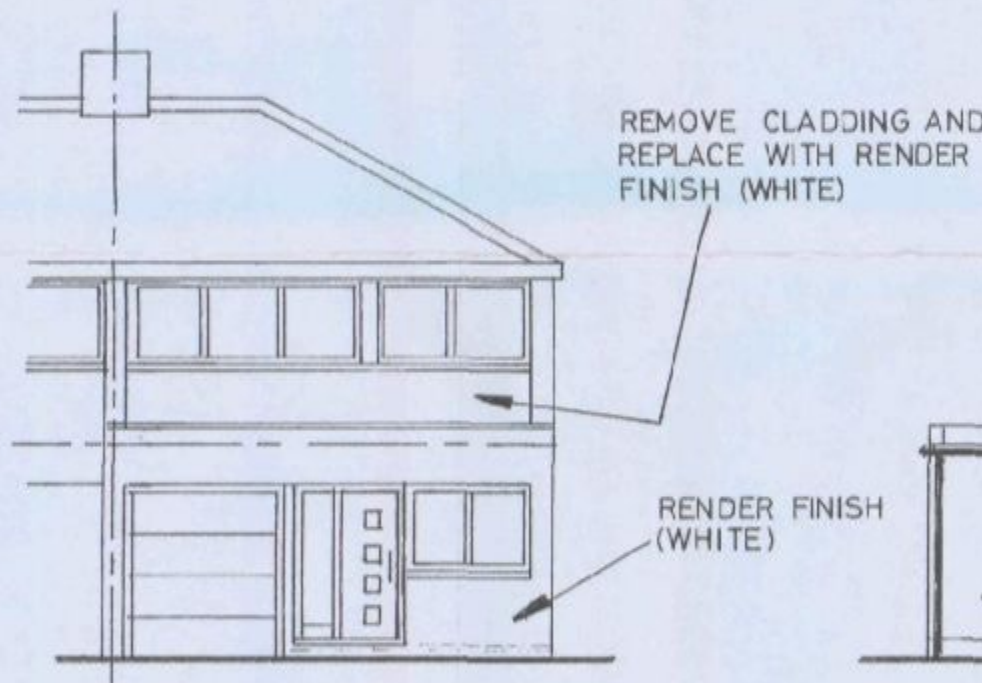


CORNER -
NORTH WEST

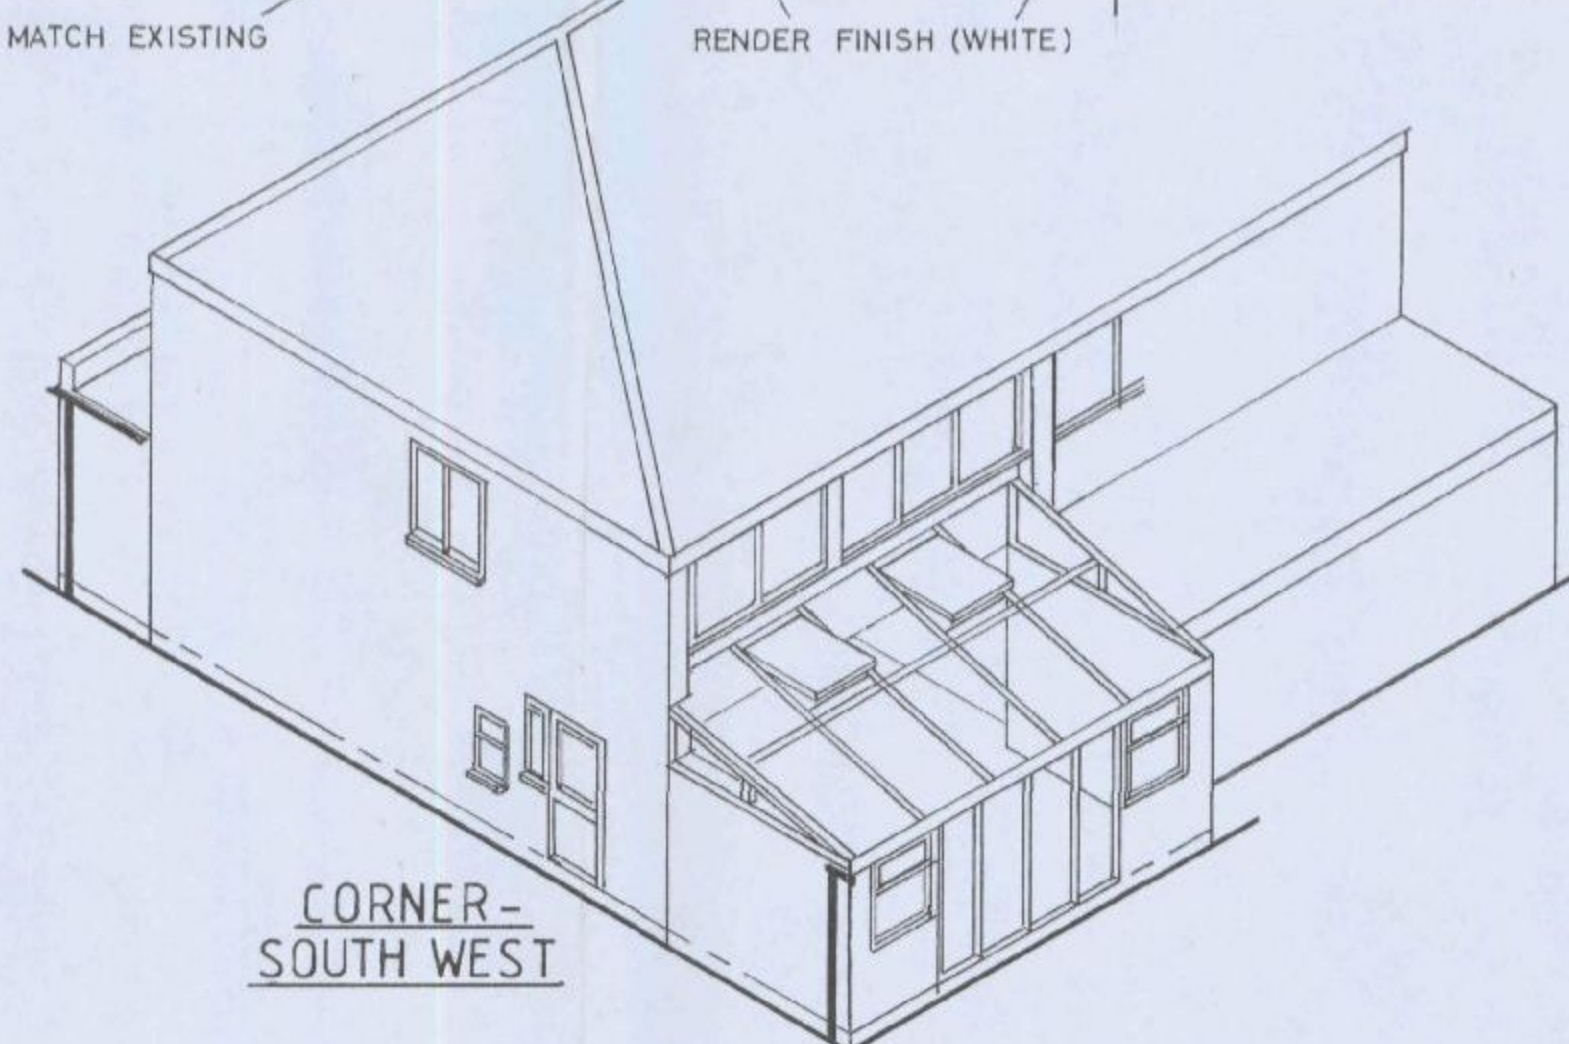

CORNER -
SOUTH WEST

SITE PLAN

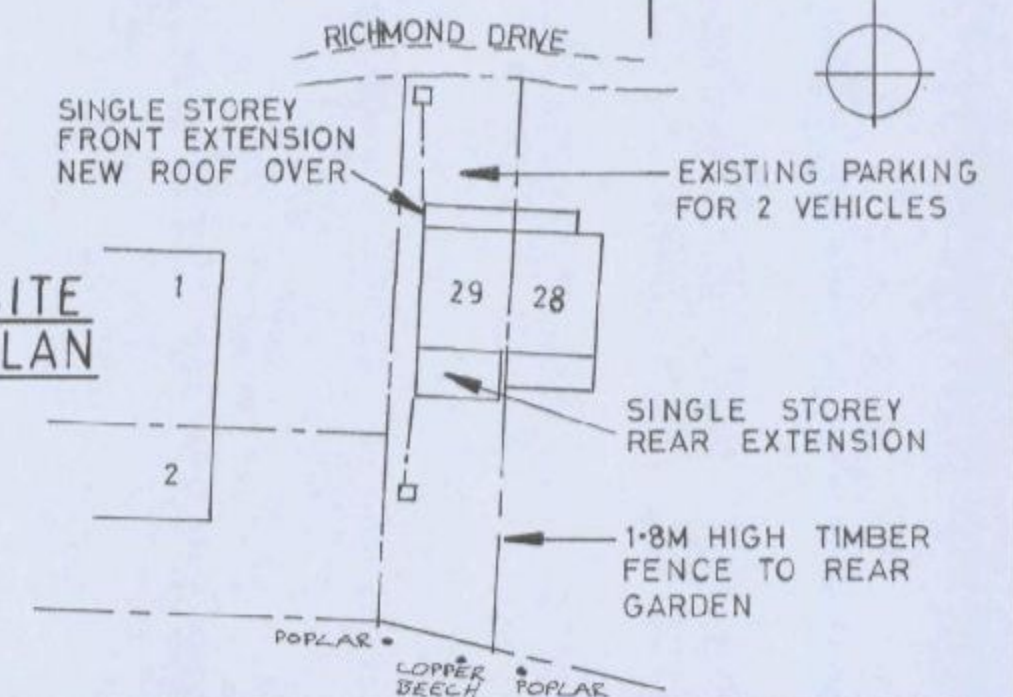

FRONT AND REAR EXTENSIONS	
29, RICHMOND DRIVE	
HAYLING ISLAND, HANTS. P011 OEP	
SCALES: 1-100, 1-500	DATE: JULY 2010
DRAWING N°/REFERENCE: RD 002 - 10	