


AMENDED SECTION PLAN

PERMIT

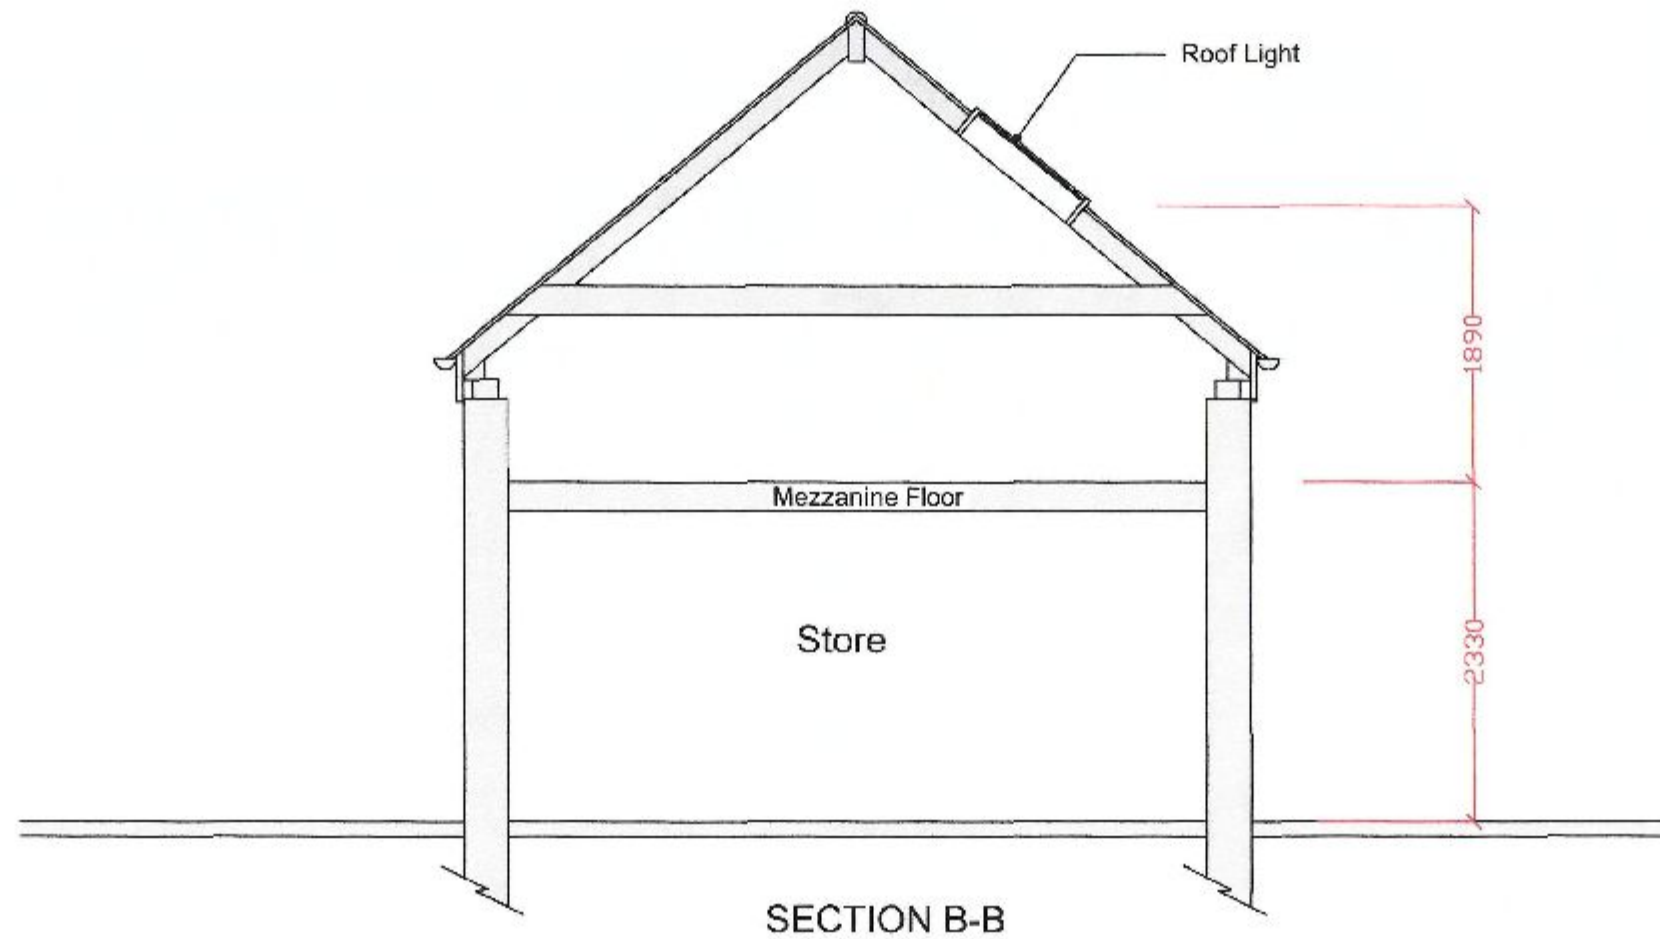

SECTION B-B

Artisan Designs Ltd.

Brow View
Claswood Road
Derwood
PO7 6JD

T: 02380 982 598
office@artisondesigns.co.uk
www.artisondesigns.co.uk

Please note:
This drawing is for planning
application purposes only. It is not to
be used for construction.

REVISION	DATE	BY	CHECKED	NOTES

DESIGNER	CHECKED	DRAWING NUMBER	DATE	SCALE
JL	AS	055256 - 302	22nd Nov 2010	1:50 EAG
C.20		TITLE		
Ms. Cotton		The Flint Burn, Old Barn Gardens Lovedean, Waterlooville PO8 9XL		
PLANNING CONTROL REFERENCE				SHEET