B.O.H.
REFUSE


FIRST FLOOR ADDITION
124, HAVANT ROAD,
HAYLING ISLAND, HANTS.

FOR MR & MRS M. TAYLOR.

PETER J. WALKER MRICS
CHARTERED SURVEYOR
182 SEAFRONT, HAYLING ISLAND,
PO11 9 AN.

TEL: 02392 467571

scale 1·50
date jan 2010

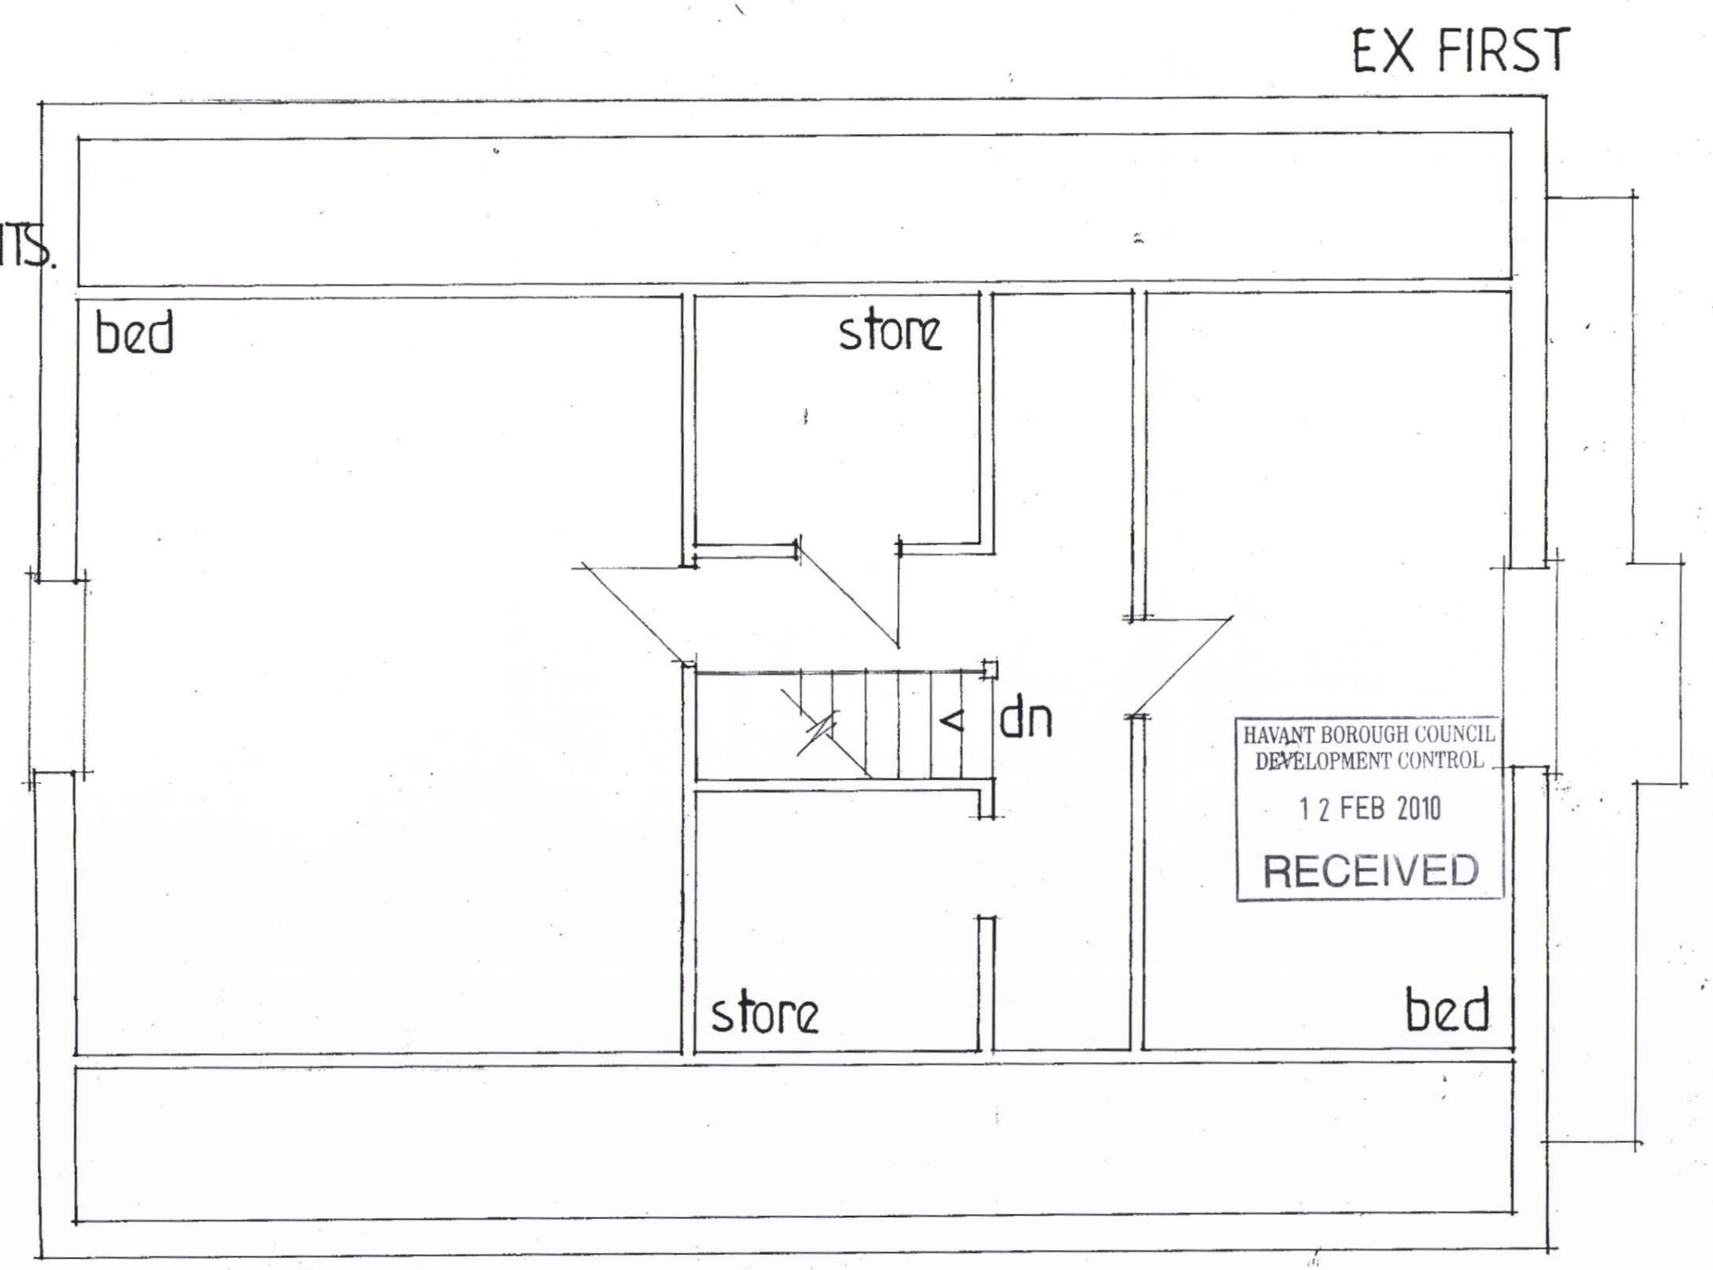

HAVANT BOROUGH COUNCIL
DEVELOPMENT CONTROL
12 FEB 2010
RECEIVED