


**REPLACEMENT OF EXISTING SUB STANDARD BUILDING.
14A, TOURNERBURY LANE, HAYLING ISLAND, HANTS.
FOR MR A. GREEN, (REVISION TO APP/11/01265)**

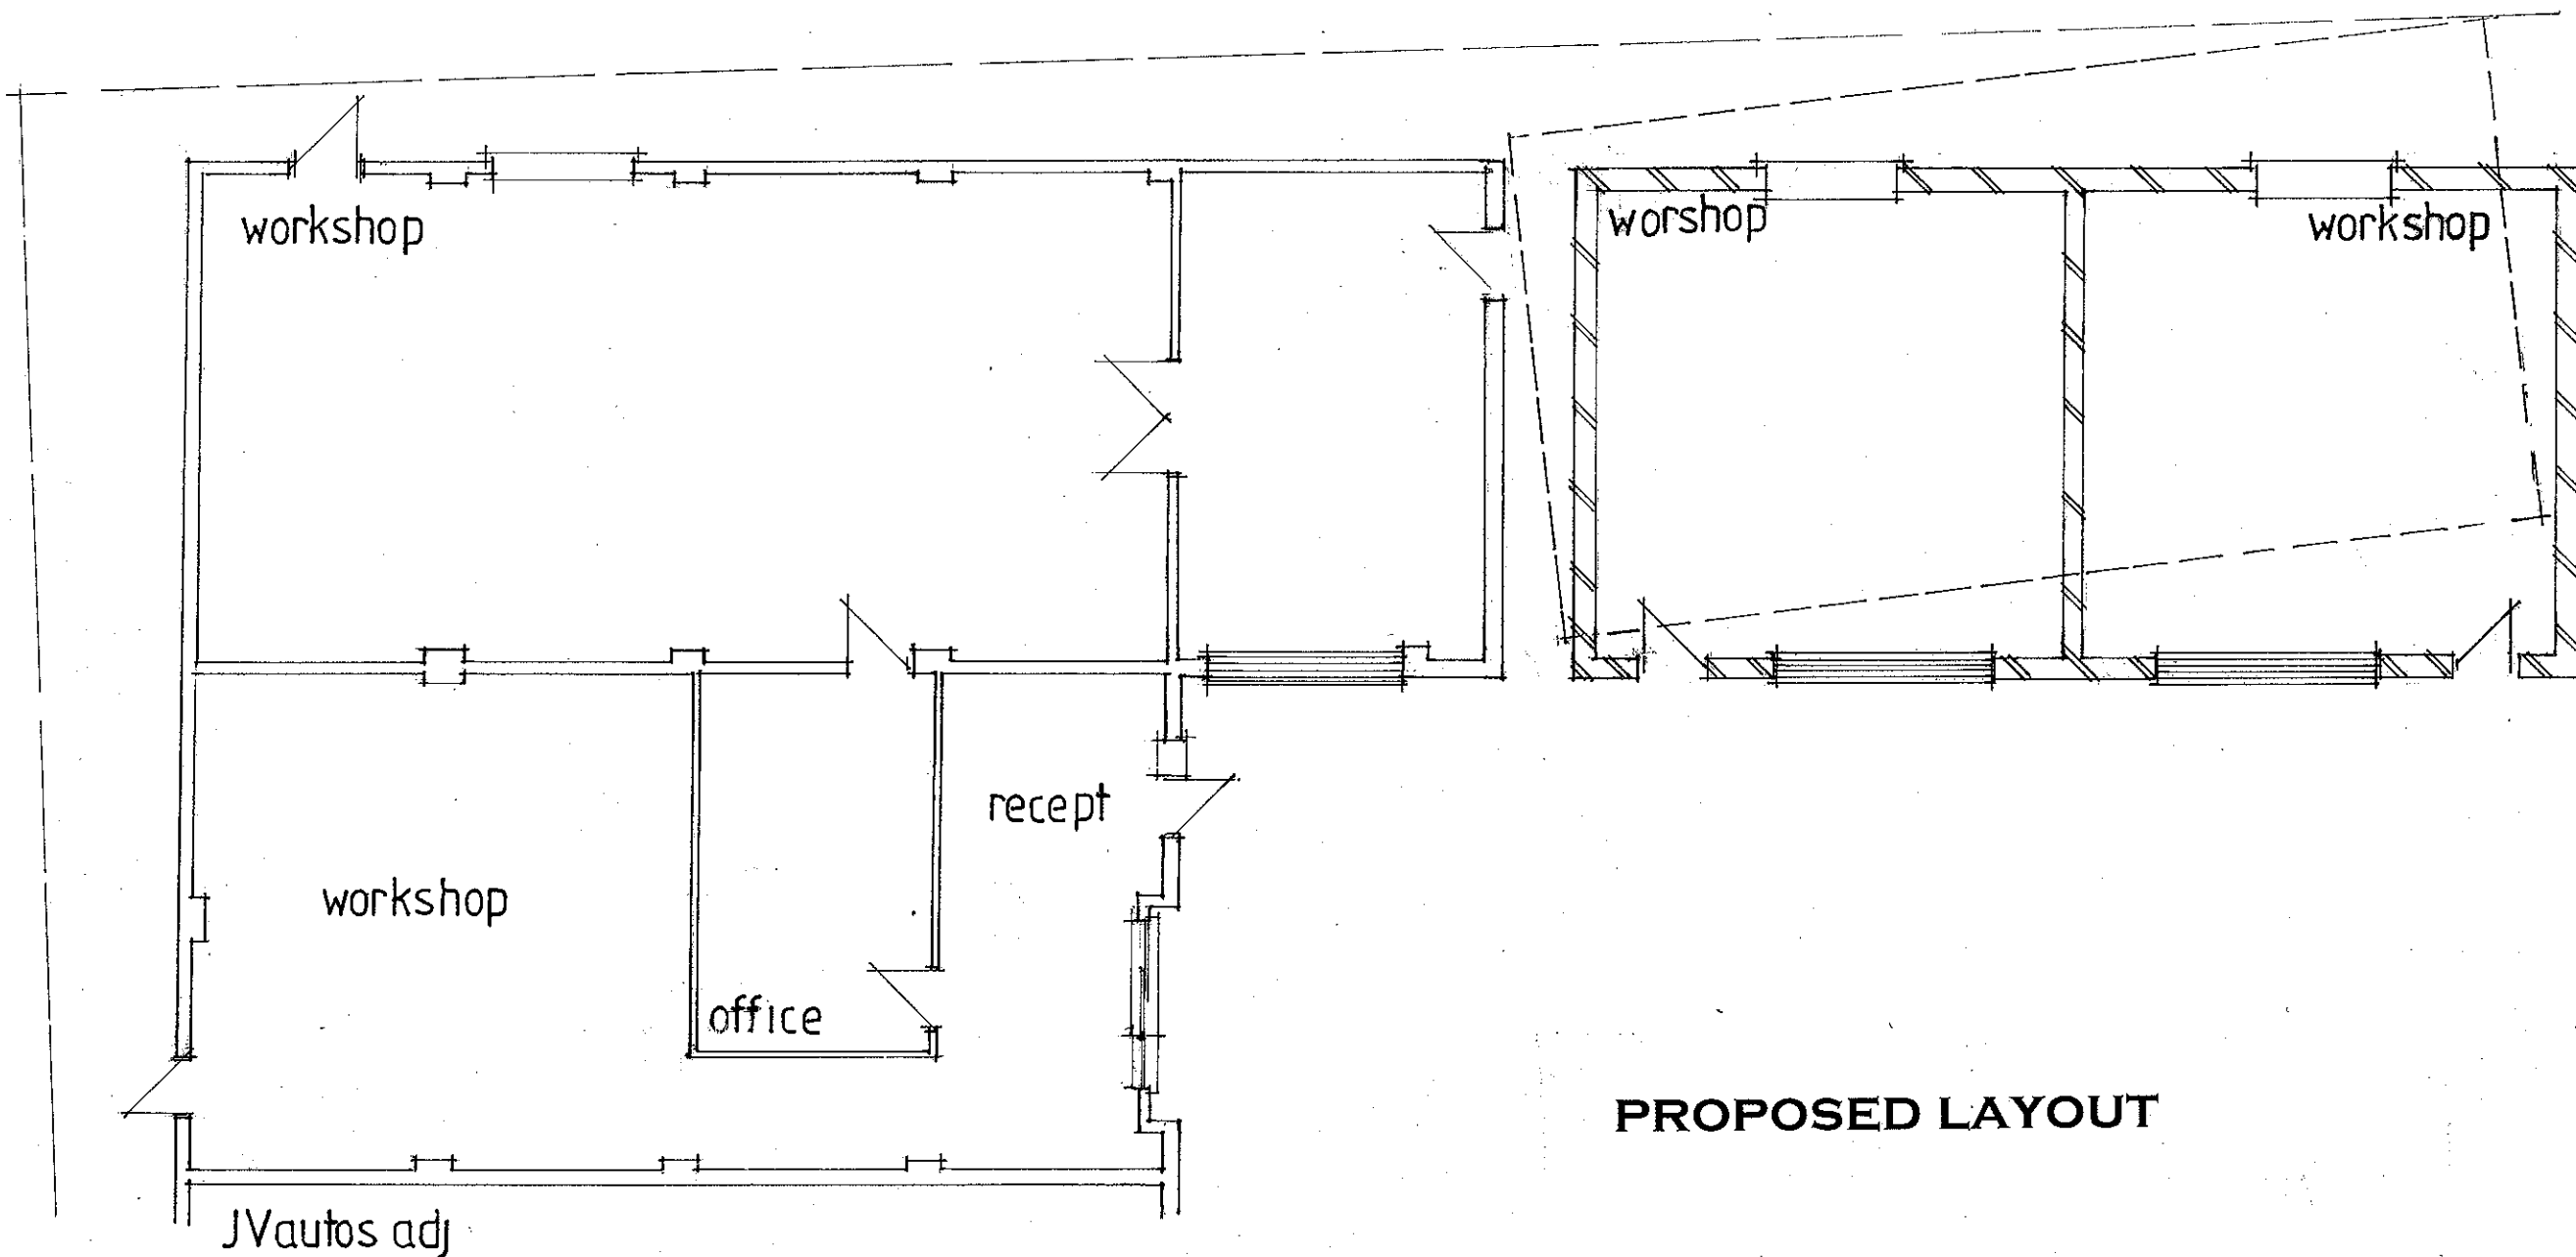

PROPOSED LAYOUT

date july 2013
scale 1:100

PETER J. WALKER MRICS
CHARTERED SURVEYOR
182 SEAFRONT, HAYLING ISLAND, HANTS
PO11 9 AN

TFI • 02392 467571