


P:\GBEM8\TP\HB\PROJECTS\5099849 - Dunsbury Hill (Stage 2) - MAL\94\7\04 Technical\ACAD\masterplan\out\FIG 13.1 INDICATIVE DRAINAGE LAYOUT (9.11.10).dwg
Mar 20, 2012 - 5:38pm

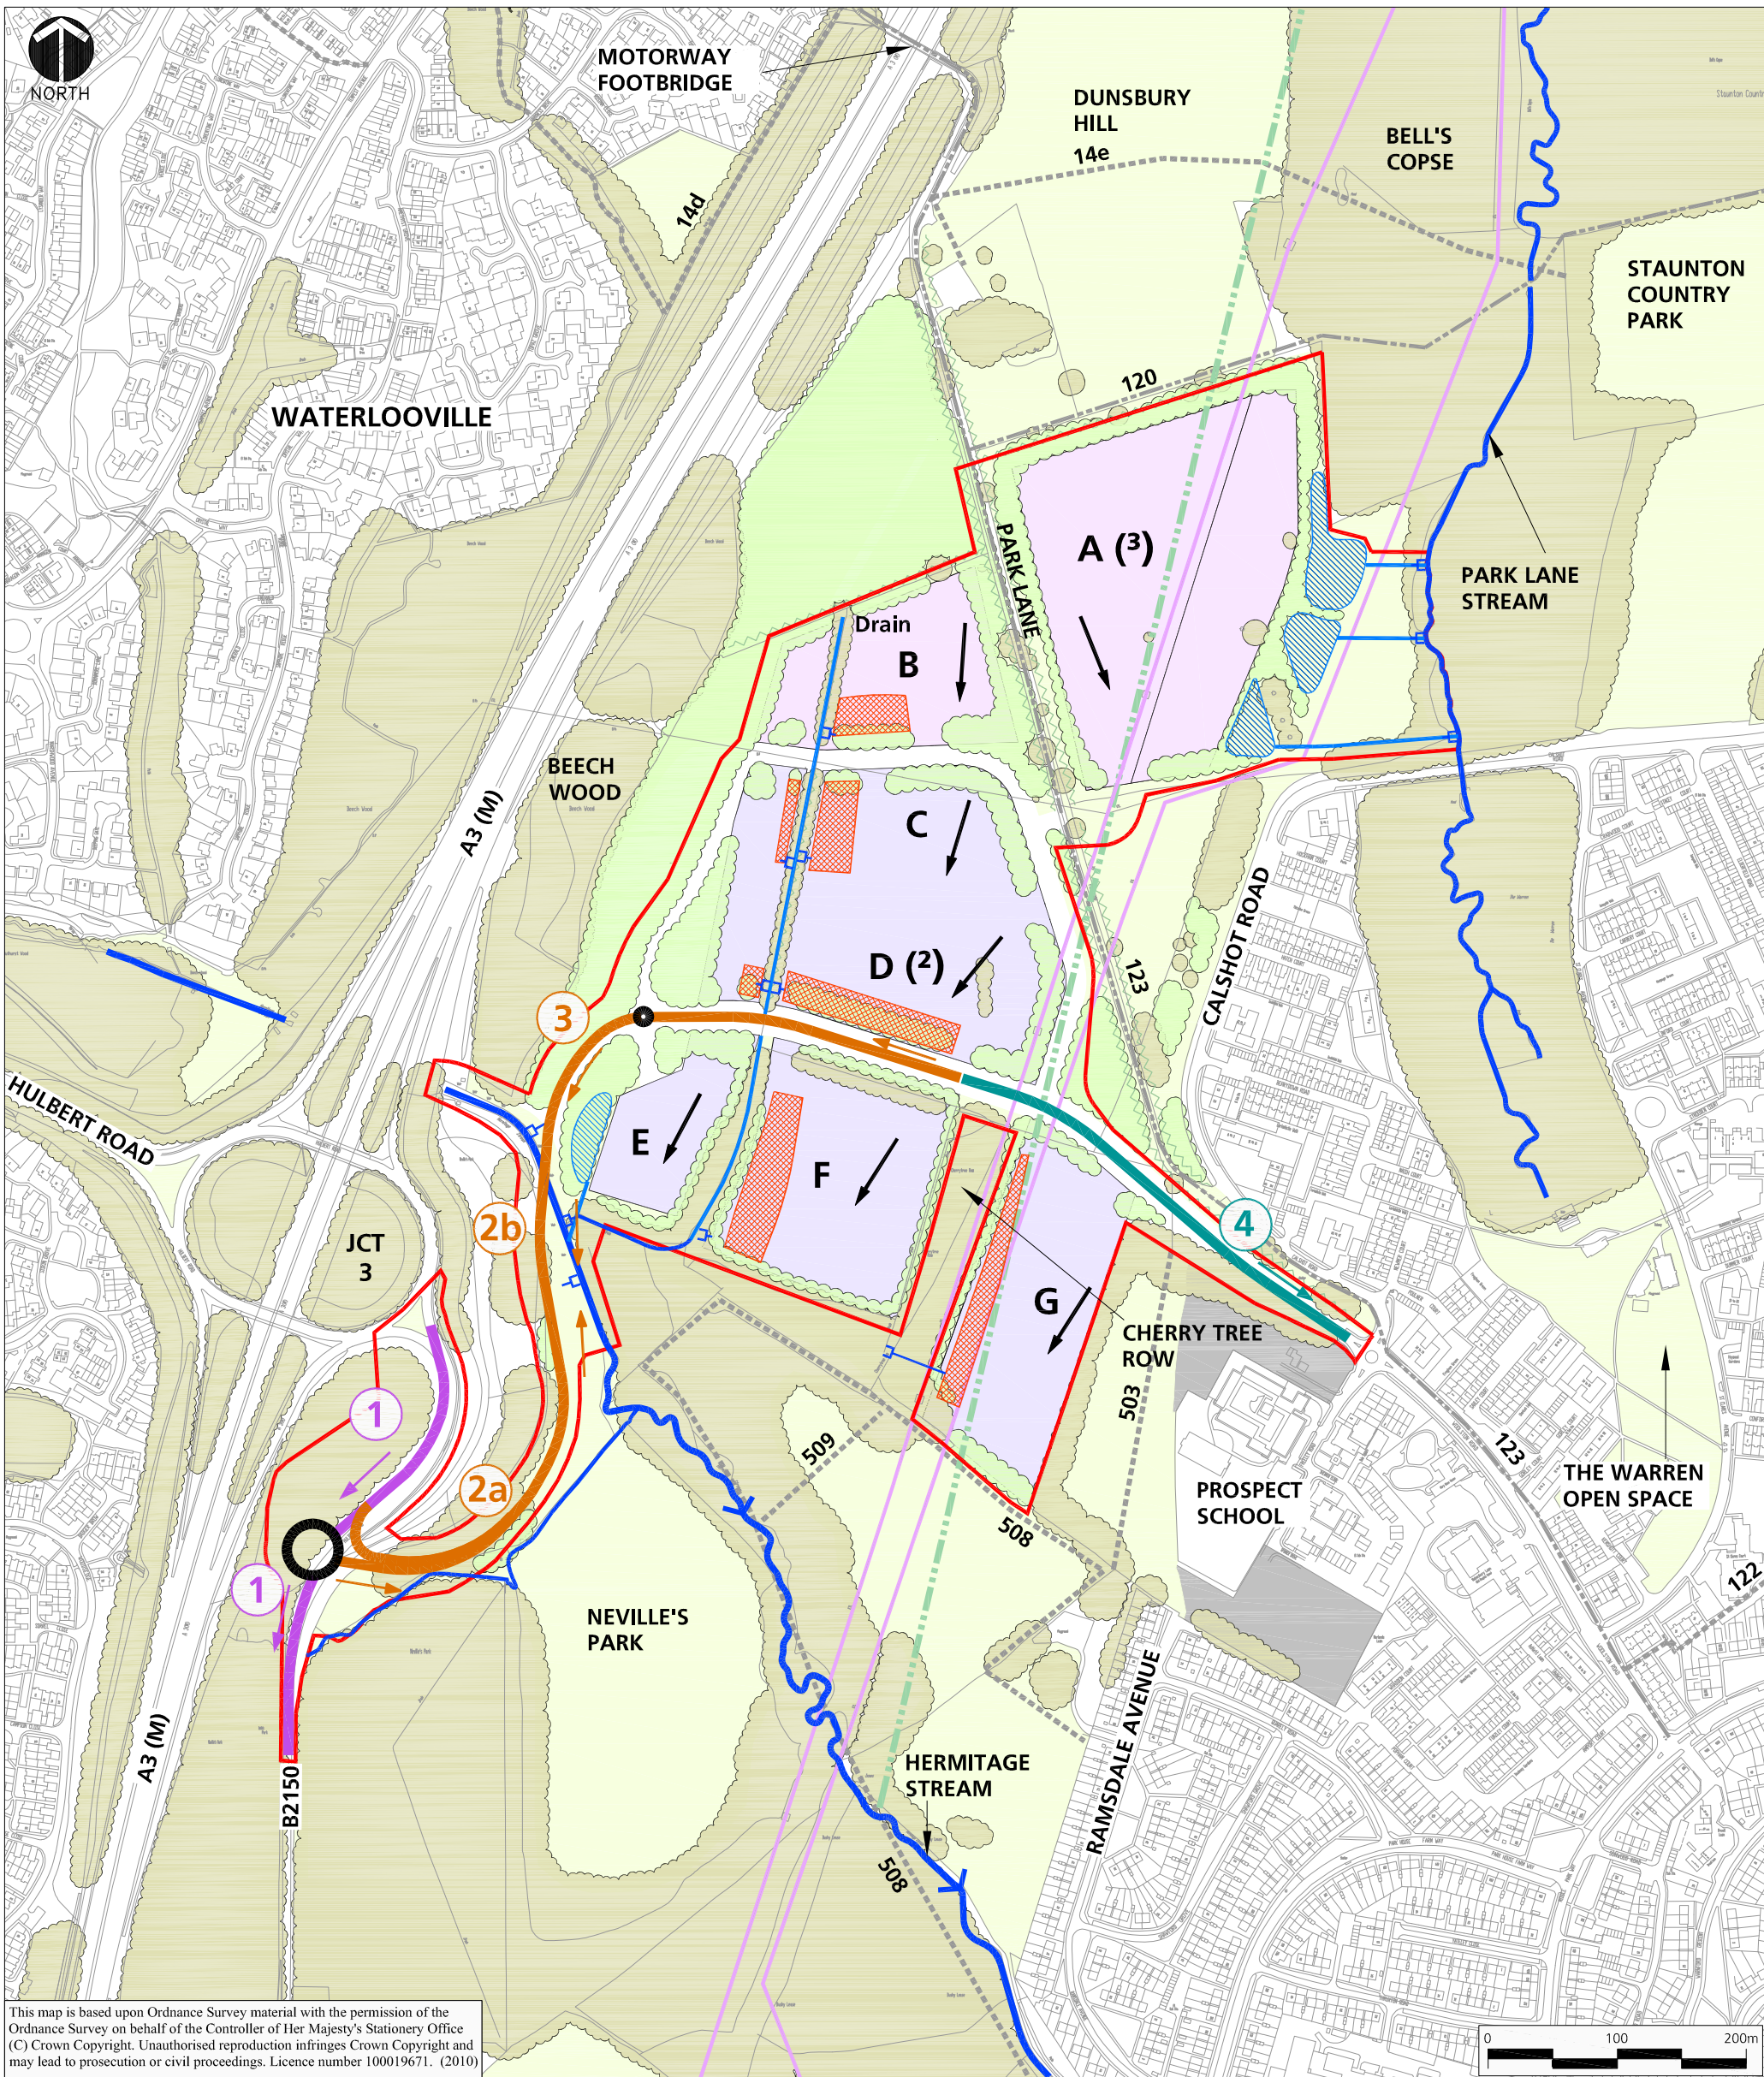

- KEY**
- APPLICATION BOUNDARY
 - CATCHMENT (no. of sub-catchments)
 - ROAD DRAINAGE TO EXISTING SEWER (restricted)
 - ROAD DRAINAGE TO KERB/GULLEY/SWALE (restricted)
 - ROAD DRAINAGE TO EXISTING SEWER BY WET SWALE (restricted)
 - ROAD CATCHMENT
 - INDICATIVE OUTFALL

- PROPOSED DRAINAGE PONDS
- PROPOSED PERMEABLE DRAINAGE STORAGE UNDERGROUND
- DRAIN OR WATERCOURSE
- OVERLAND FLOW DIRECTIONS
- RESIDENTIAL DEVELOPMENT UNDER CONSTRUCTION

PLEASE NOTE:
THE PROPOSALS ARE ILLUSTRATED ON
THE INDICATIVE MASTERPLAN LAYOUT

Dunsbury Hill Farm
Indicative Drainage Plan
Figure 13.1

Scale 1:5,000 at A3
March 2012