




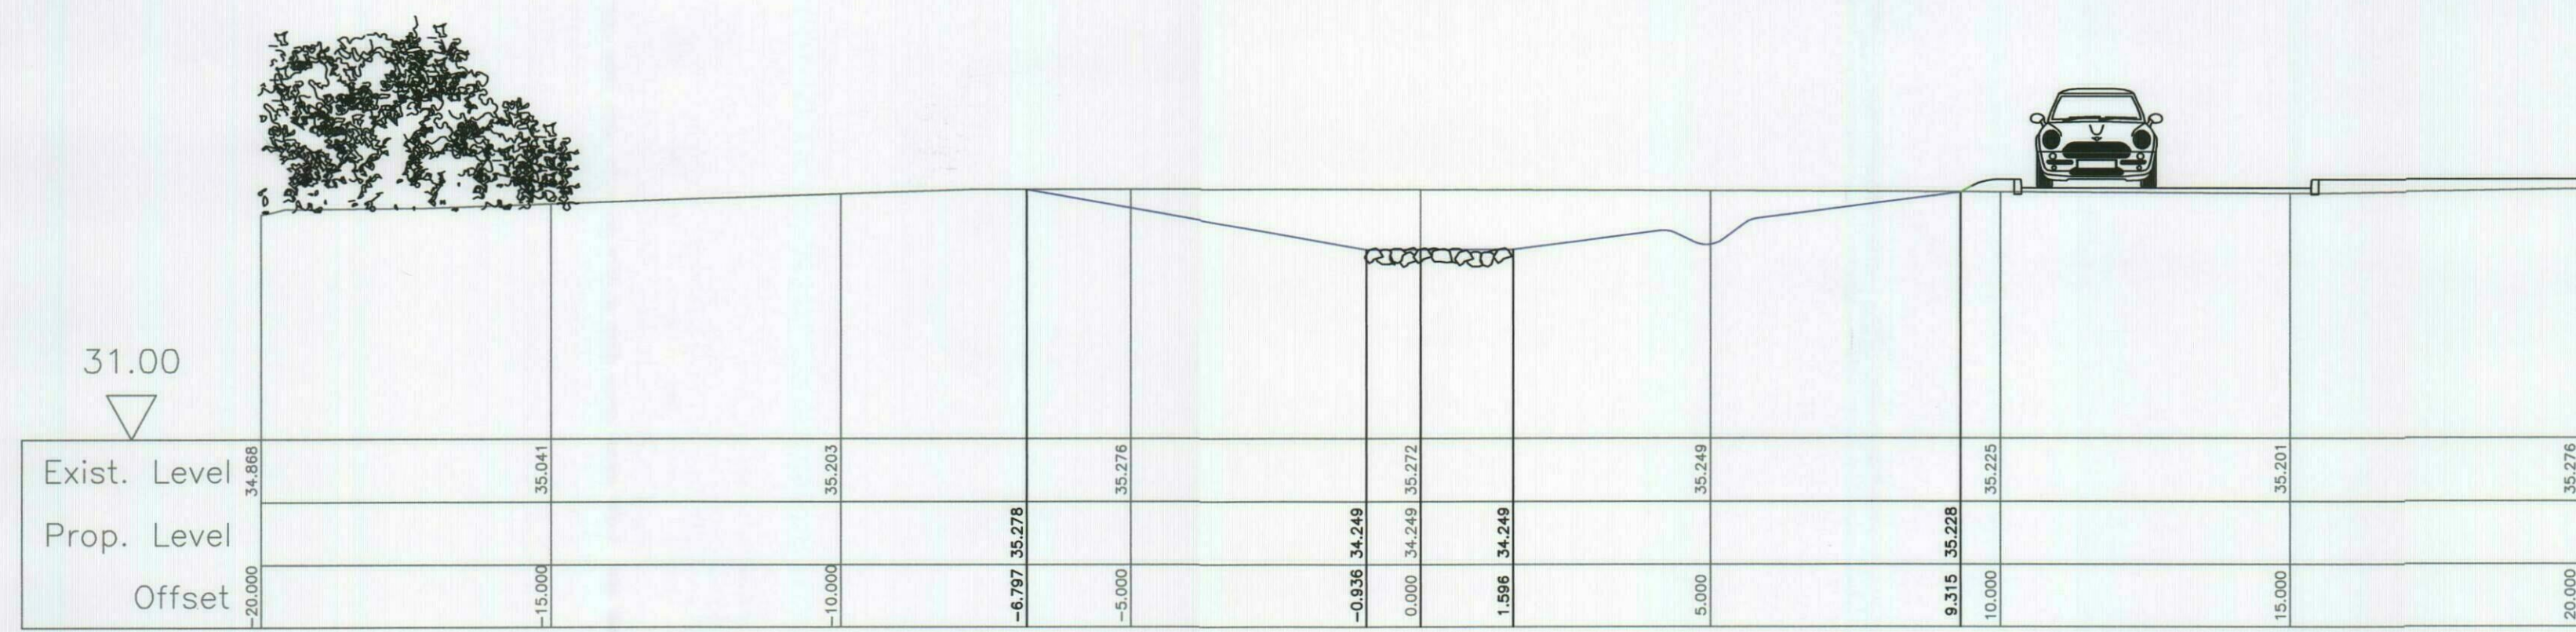


220.000
Horiz. 1:100 Vert. 1:100

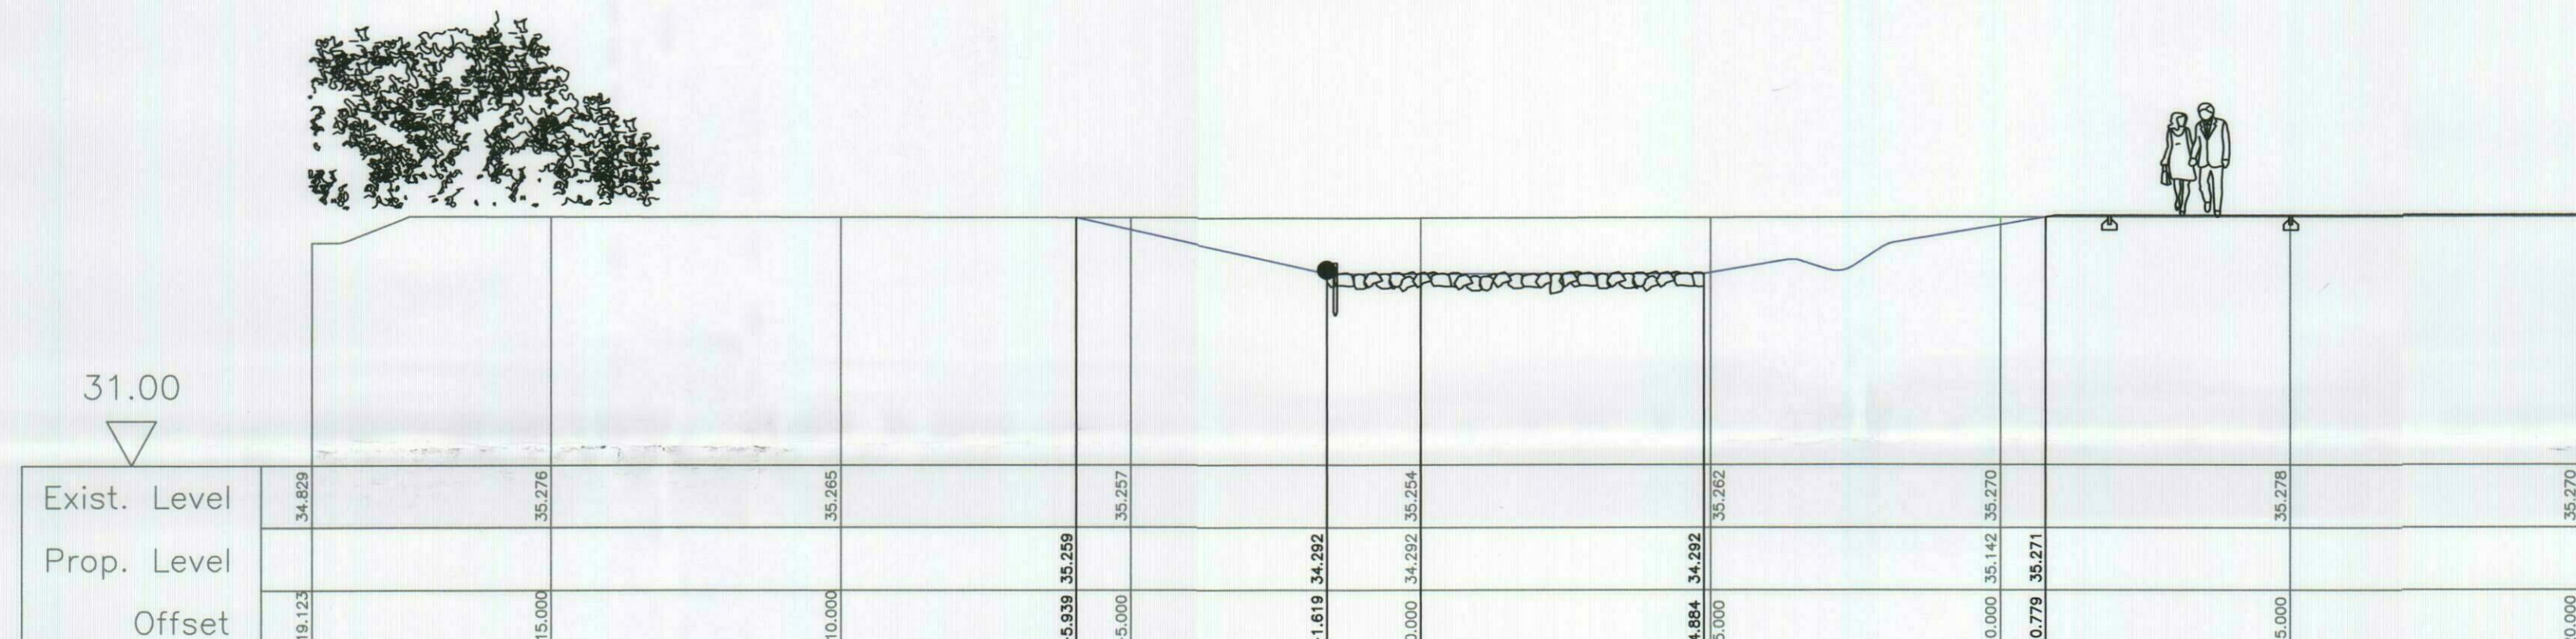


210.000
Horiz. 1:100 Vert. 1:100

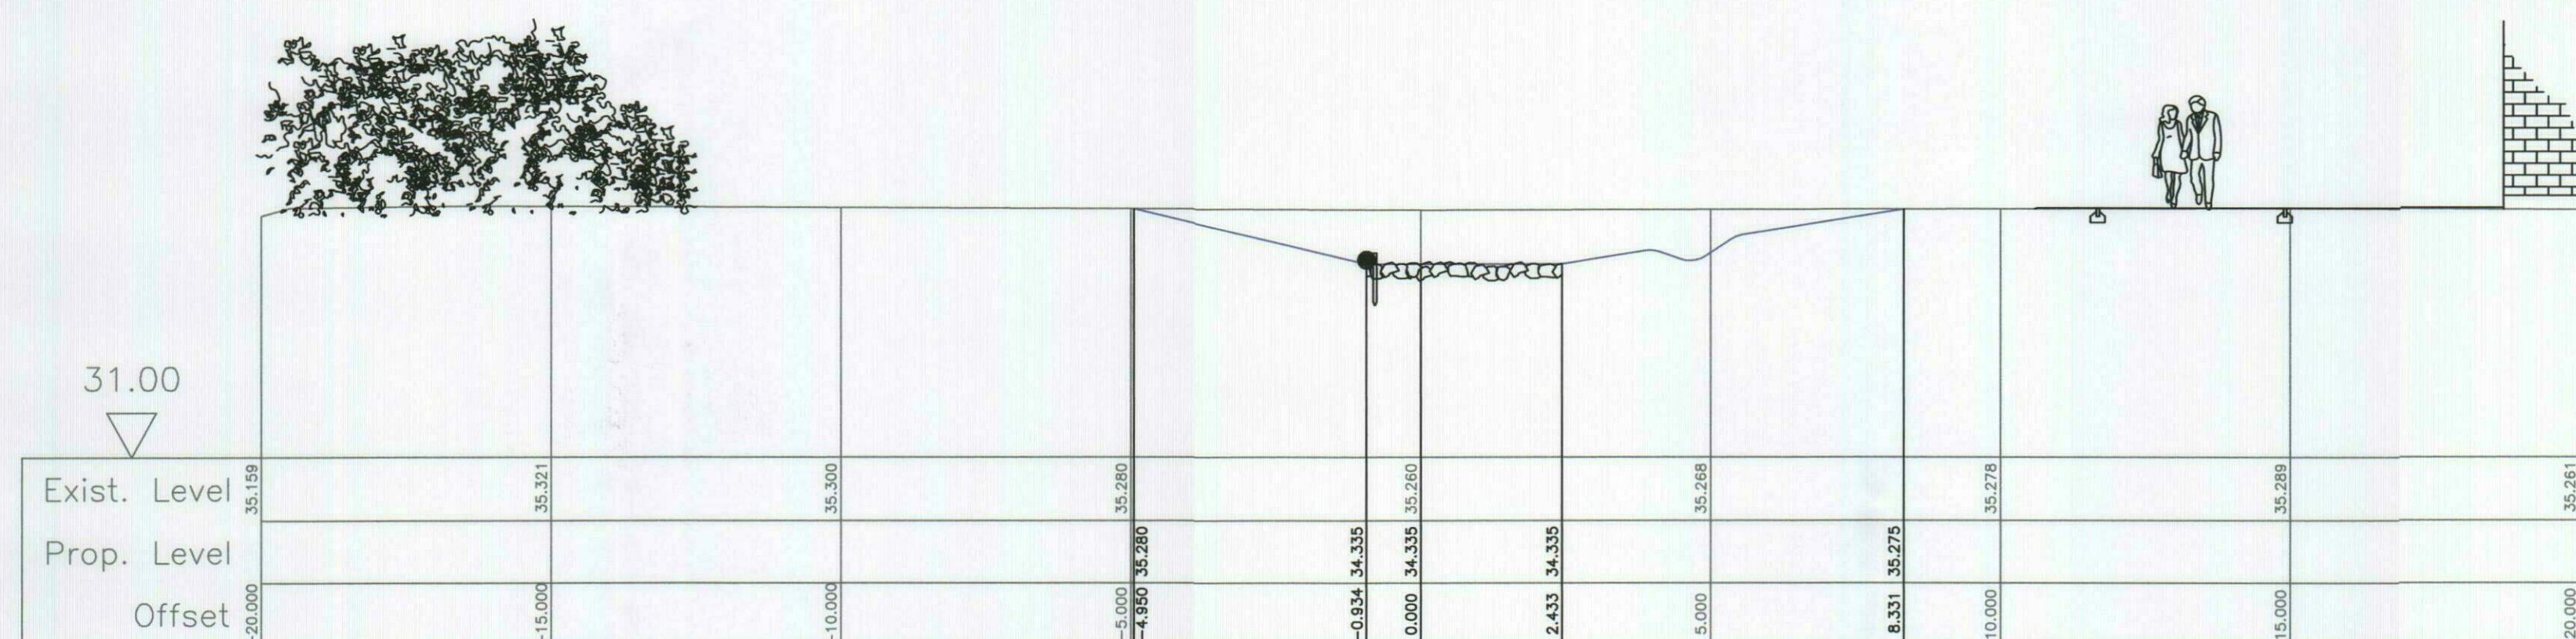


200.000
Horiz. 1:100 Vert. 1:100

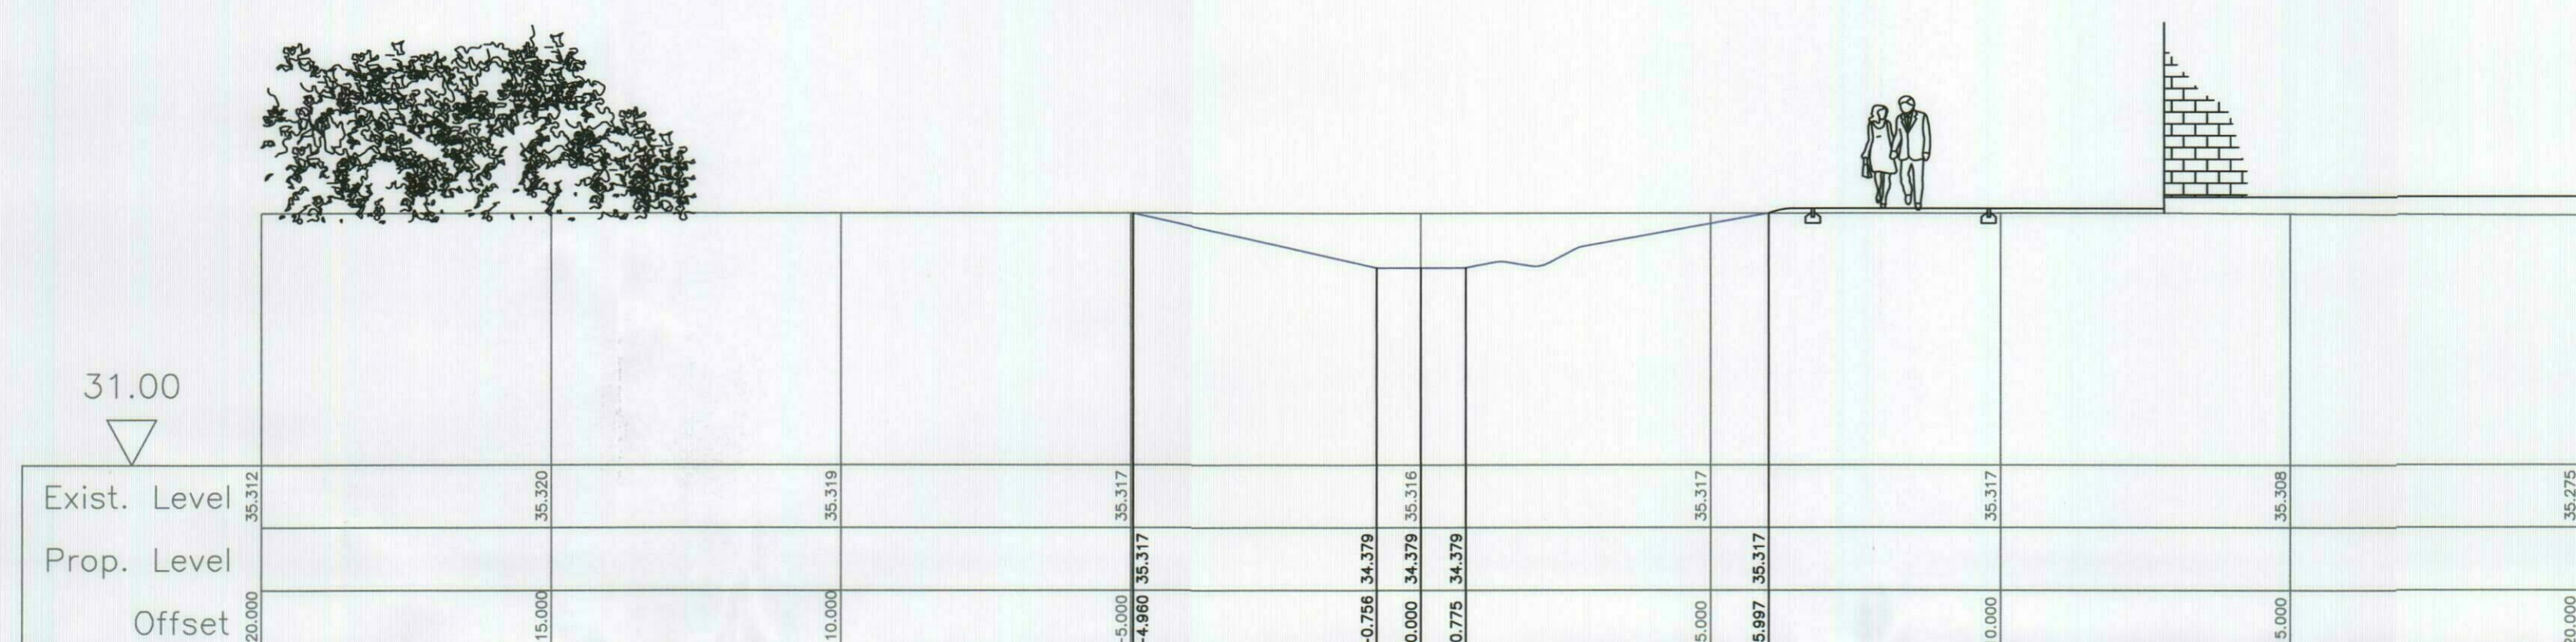


190.000
Horiz. 1:100 Vert. 1:100

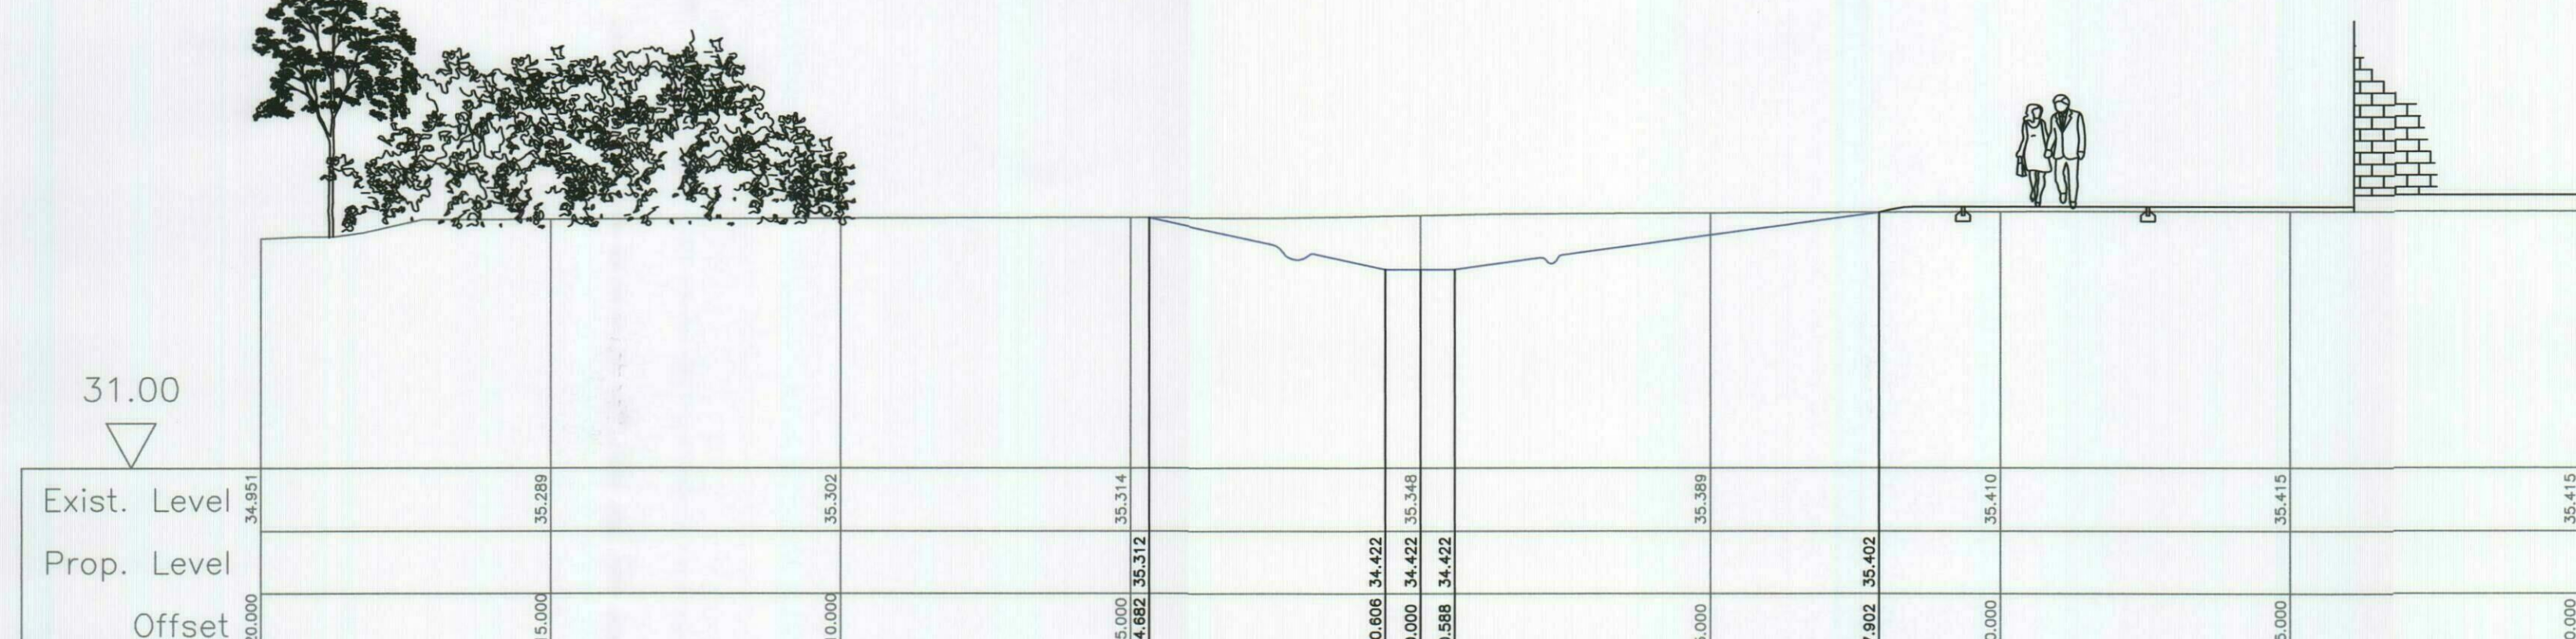


180.000
Horiz. 1:100 Vert. 1:100

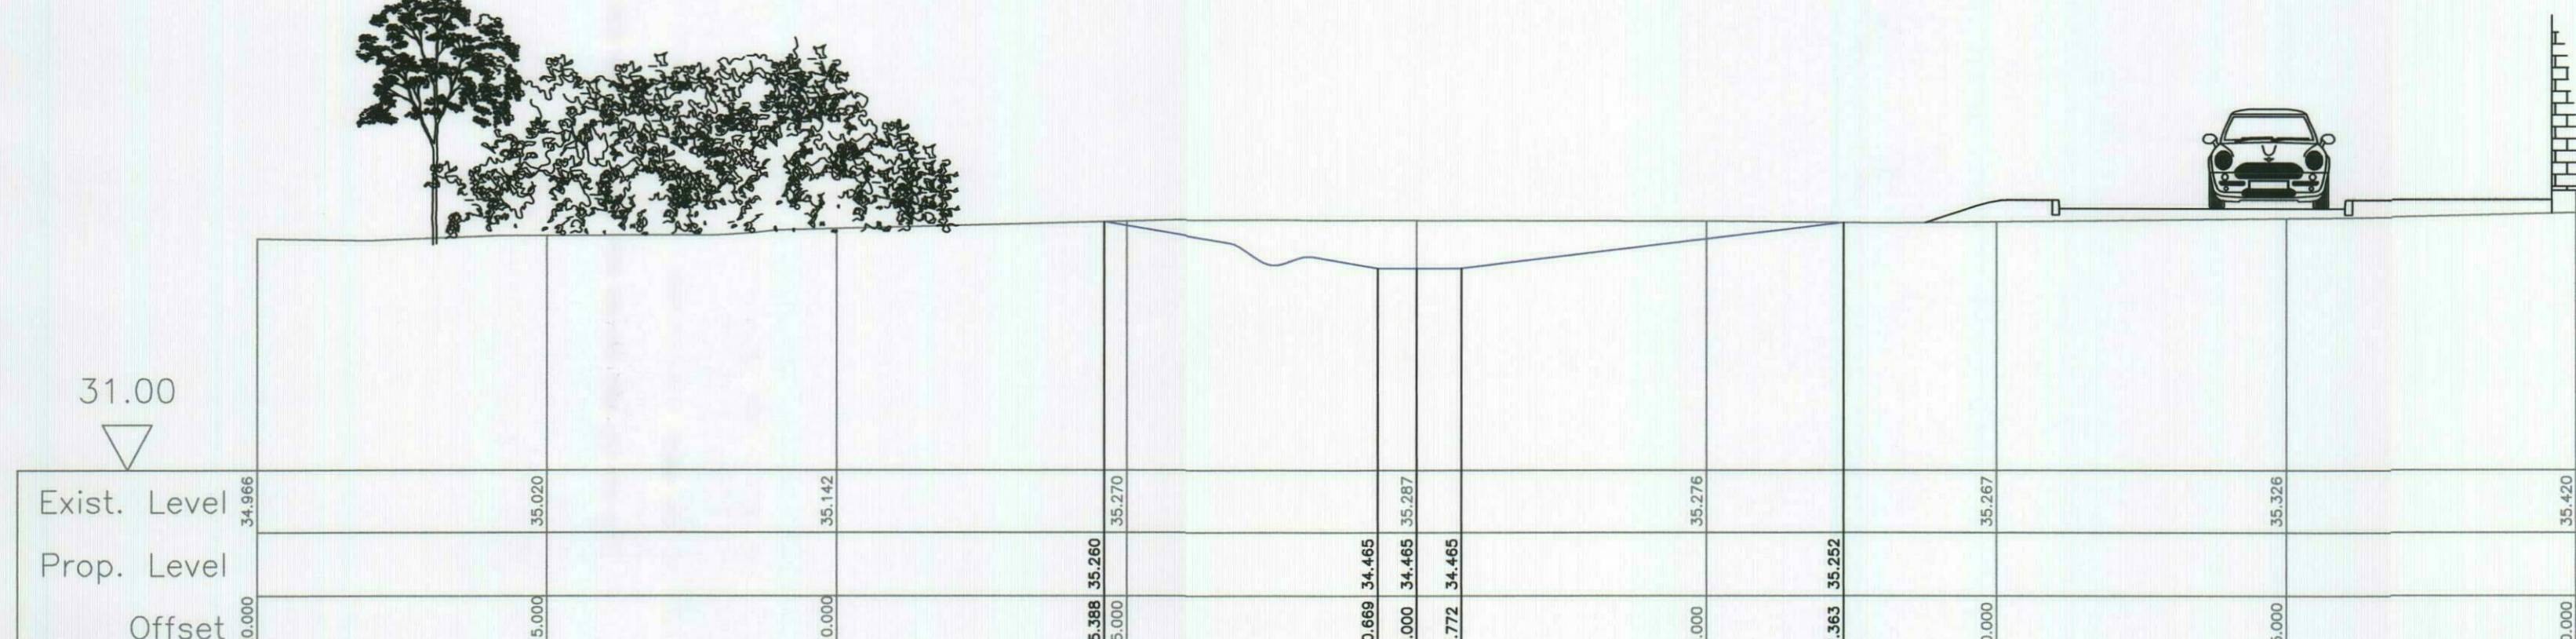

170.000
Horiz. 1:100 Vert. 1:100

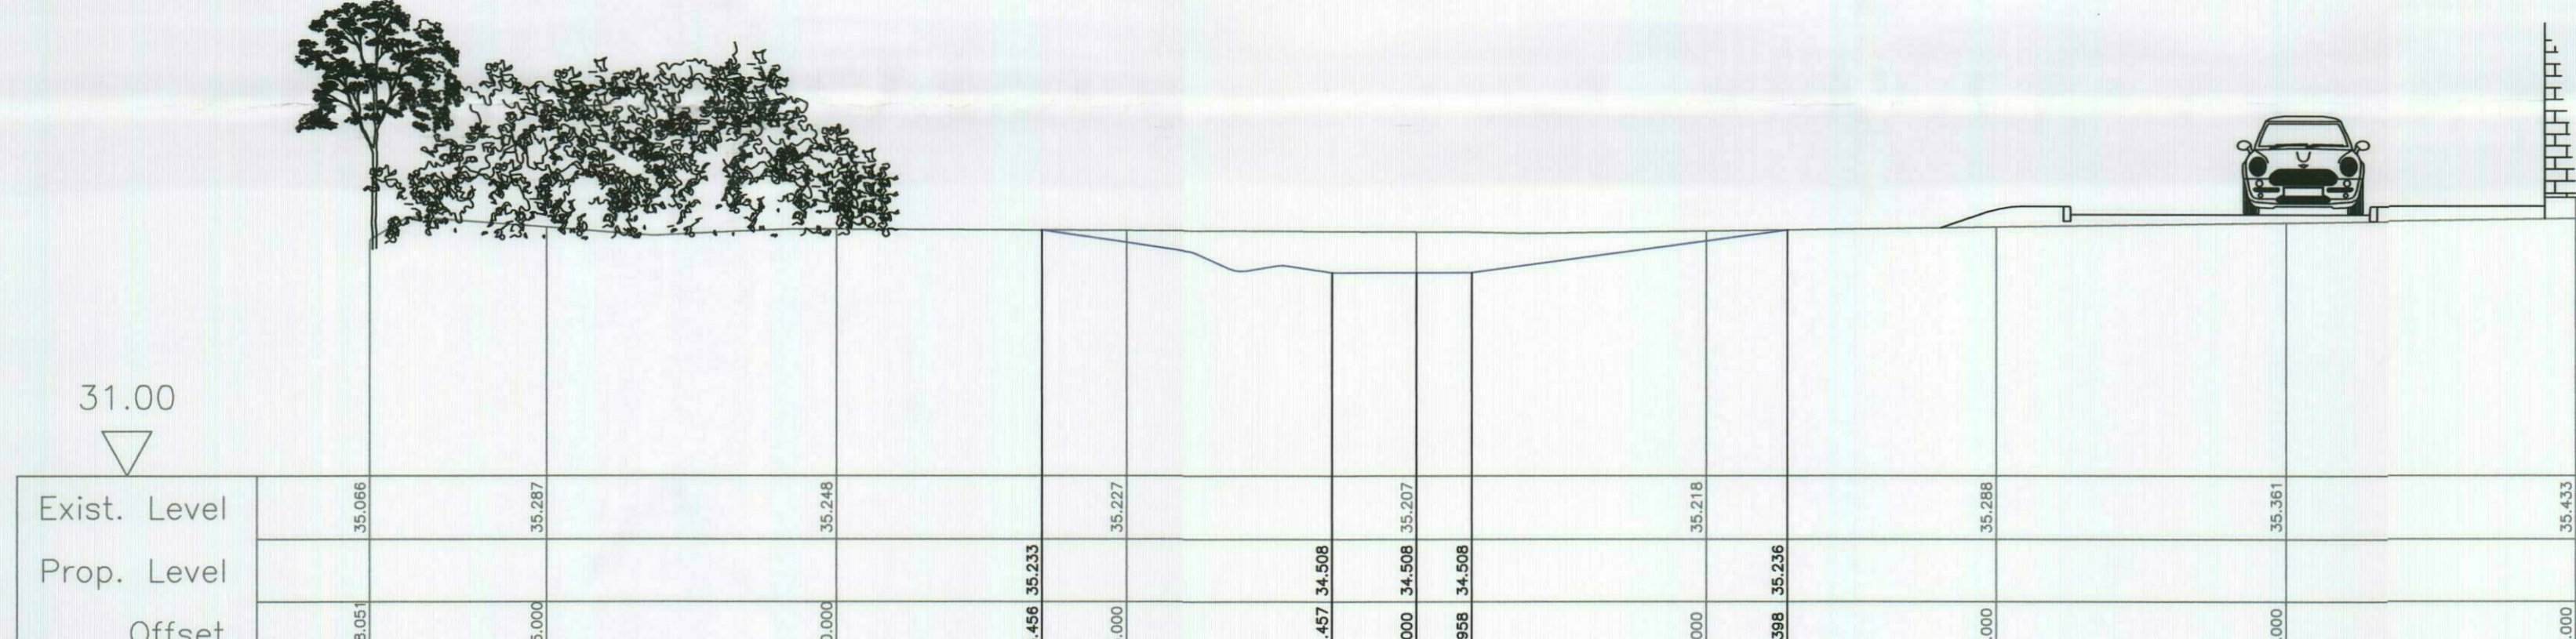

160.000
Horiz. 1:100 Vert. 1:100

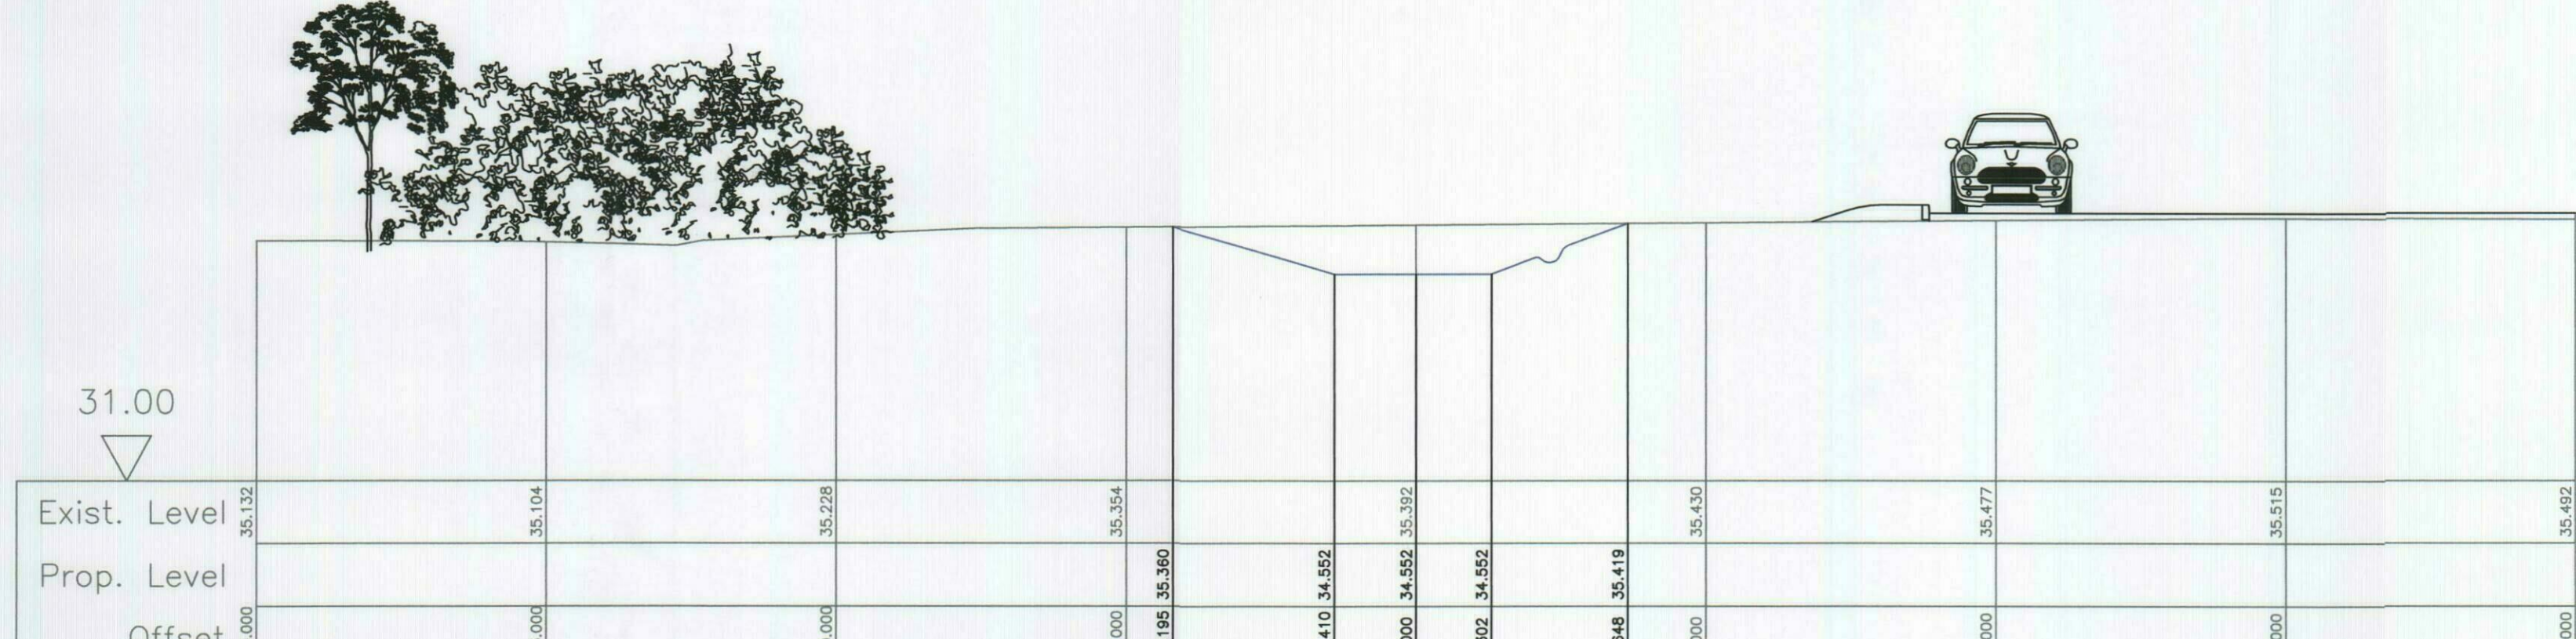

150.000
Horiz. 1:100 Vert. 1:100

HAVANT BOROUGH COUNCIL
23 FEB 2012
RECEIVED

- Construction Notes:**
1. Do not scale from this drawing.
 2. All dimensions in metres.
 3. All levels relate to ordnance datum.

REV. No.	DATE	DESCRIPTION	INITIALS
Client			
Taylor Wimpey plc		MJA CONSULTING CIVIL AND STRUCTURAL ENGINEERS 59-62 Oak Street, Abingdon Oxon, OX14 5BZ Tel: 01235 555173 Fax: 01235 523226	
Project Waterlooille Phase 3 & 4		Scale 1:100@A0 Date 23.01.12 Checked AMc Drawn CP	
Title Watercourse Diversion Cross & Long Sections (4 of 7)		Drawing No. 4576:74 Rev -	