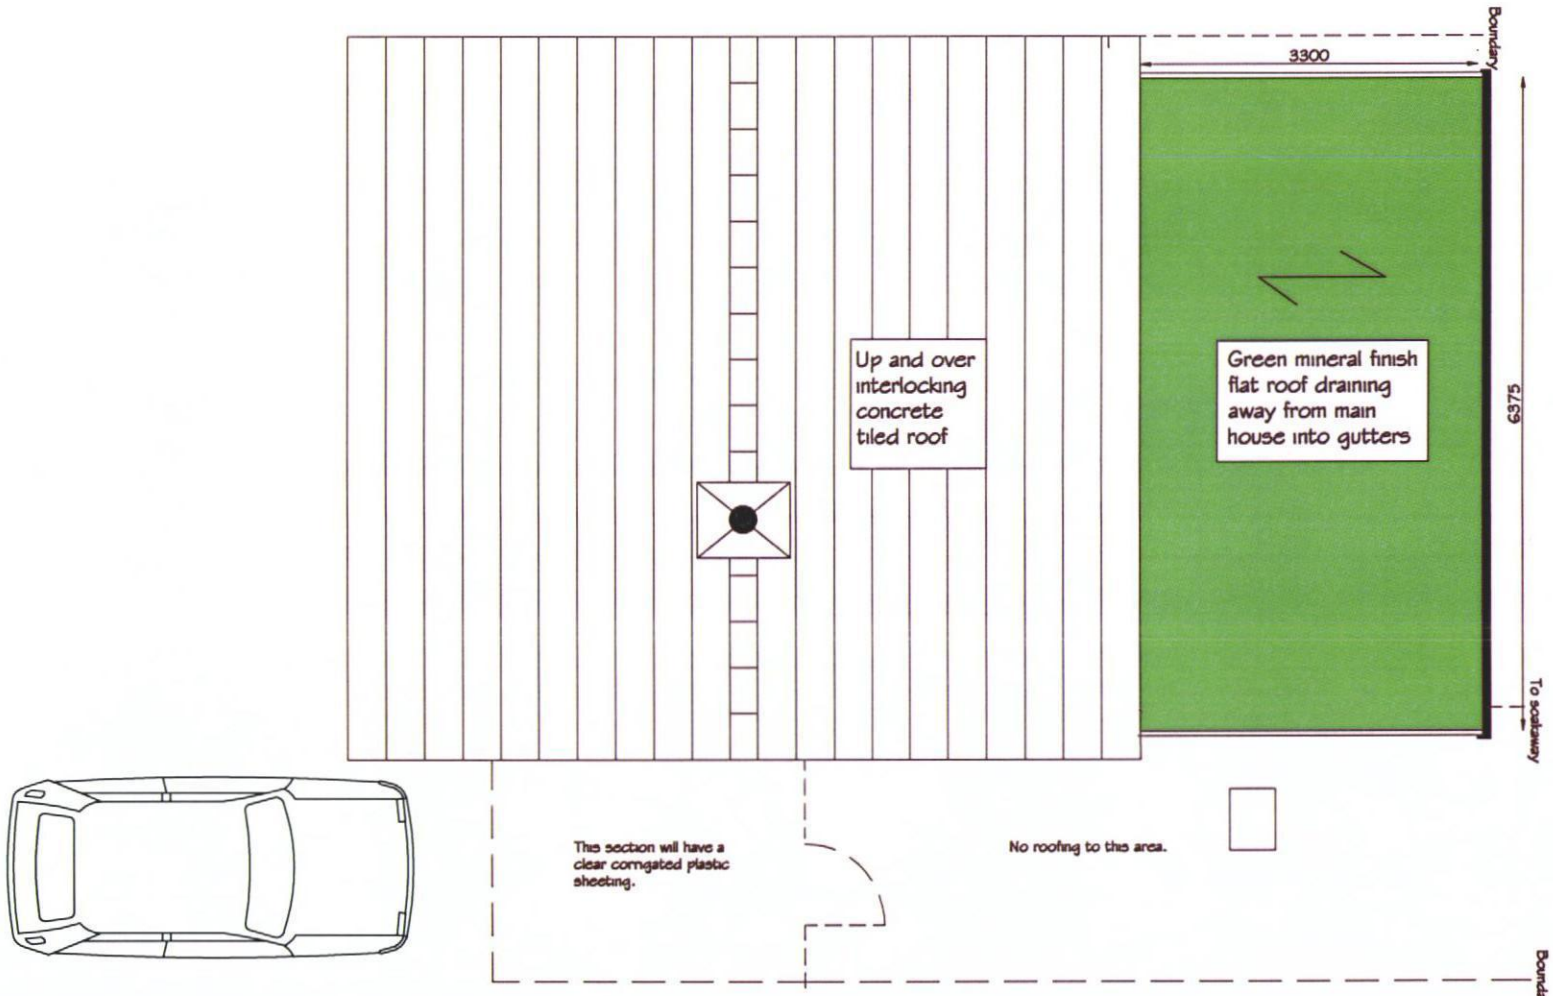

HAVANT BOROUGH COUNCIL
15 DEC 2011
RECEIVED

PRELIMINARY

I / We agree that this drawing correctly represents the necessary and appropriate works to be carried out under the Disable Facilities Grant

signed date

Client / Occupational Therapist / SCC Case Officer
delete as appropriate

rev	date	description

Client	Lewis Hine
Address	19 Prospect Lane Havant PO9 5SS
Project	Form LAS in new GF extensio
Drawing	Proposed roof from above
Grants Officer	xxx
OT	xxx
Scale	1:50@ A3
Date	13.12.11
Drawn b	Brendan
Project No.	x
Drawing No.	009
Rev.	-

Home Improvement Agen
63 St Mary Stre
St Mary
Southampto
SO14 1N
T: 023 8083 78
F: 023 8023 84