
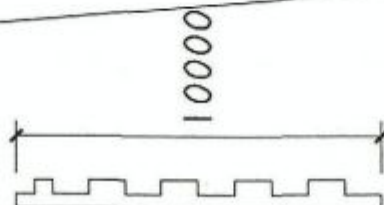


EXISTING

PERMIT

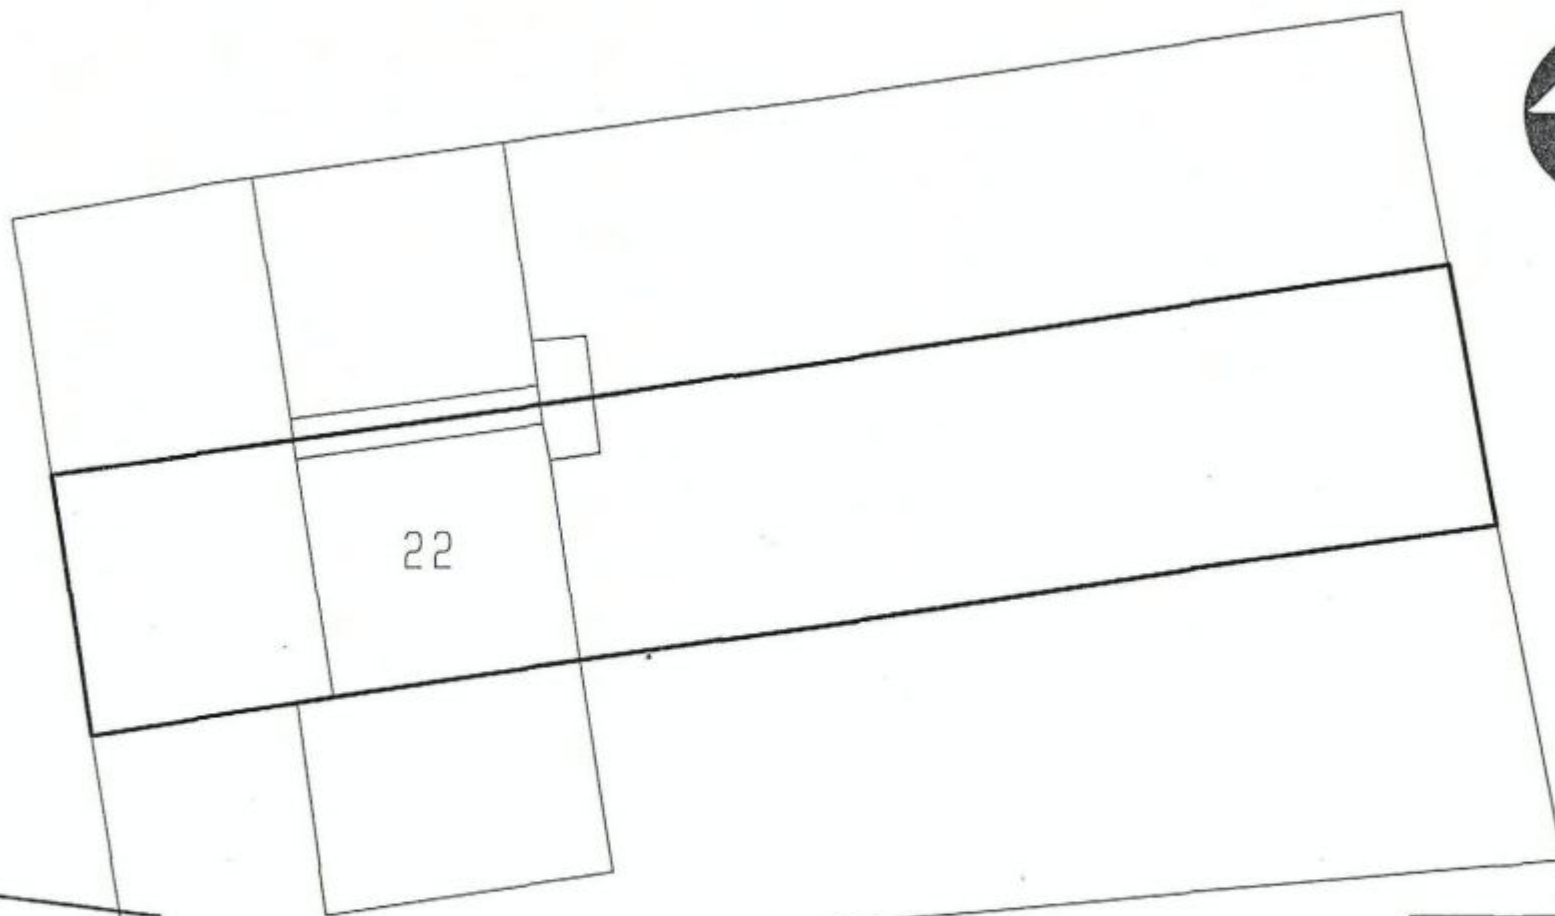

22 NEW BARN ROAD
BED HAMPTON
PO9 3PX

BLOCK PLAN
SCALE 1:200 A4

RECEIVED
06 OCT 2010
HAYANT BOROUGH
COUNCIL