


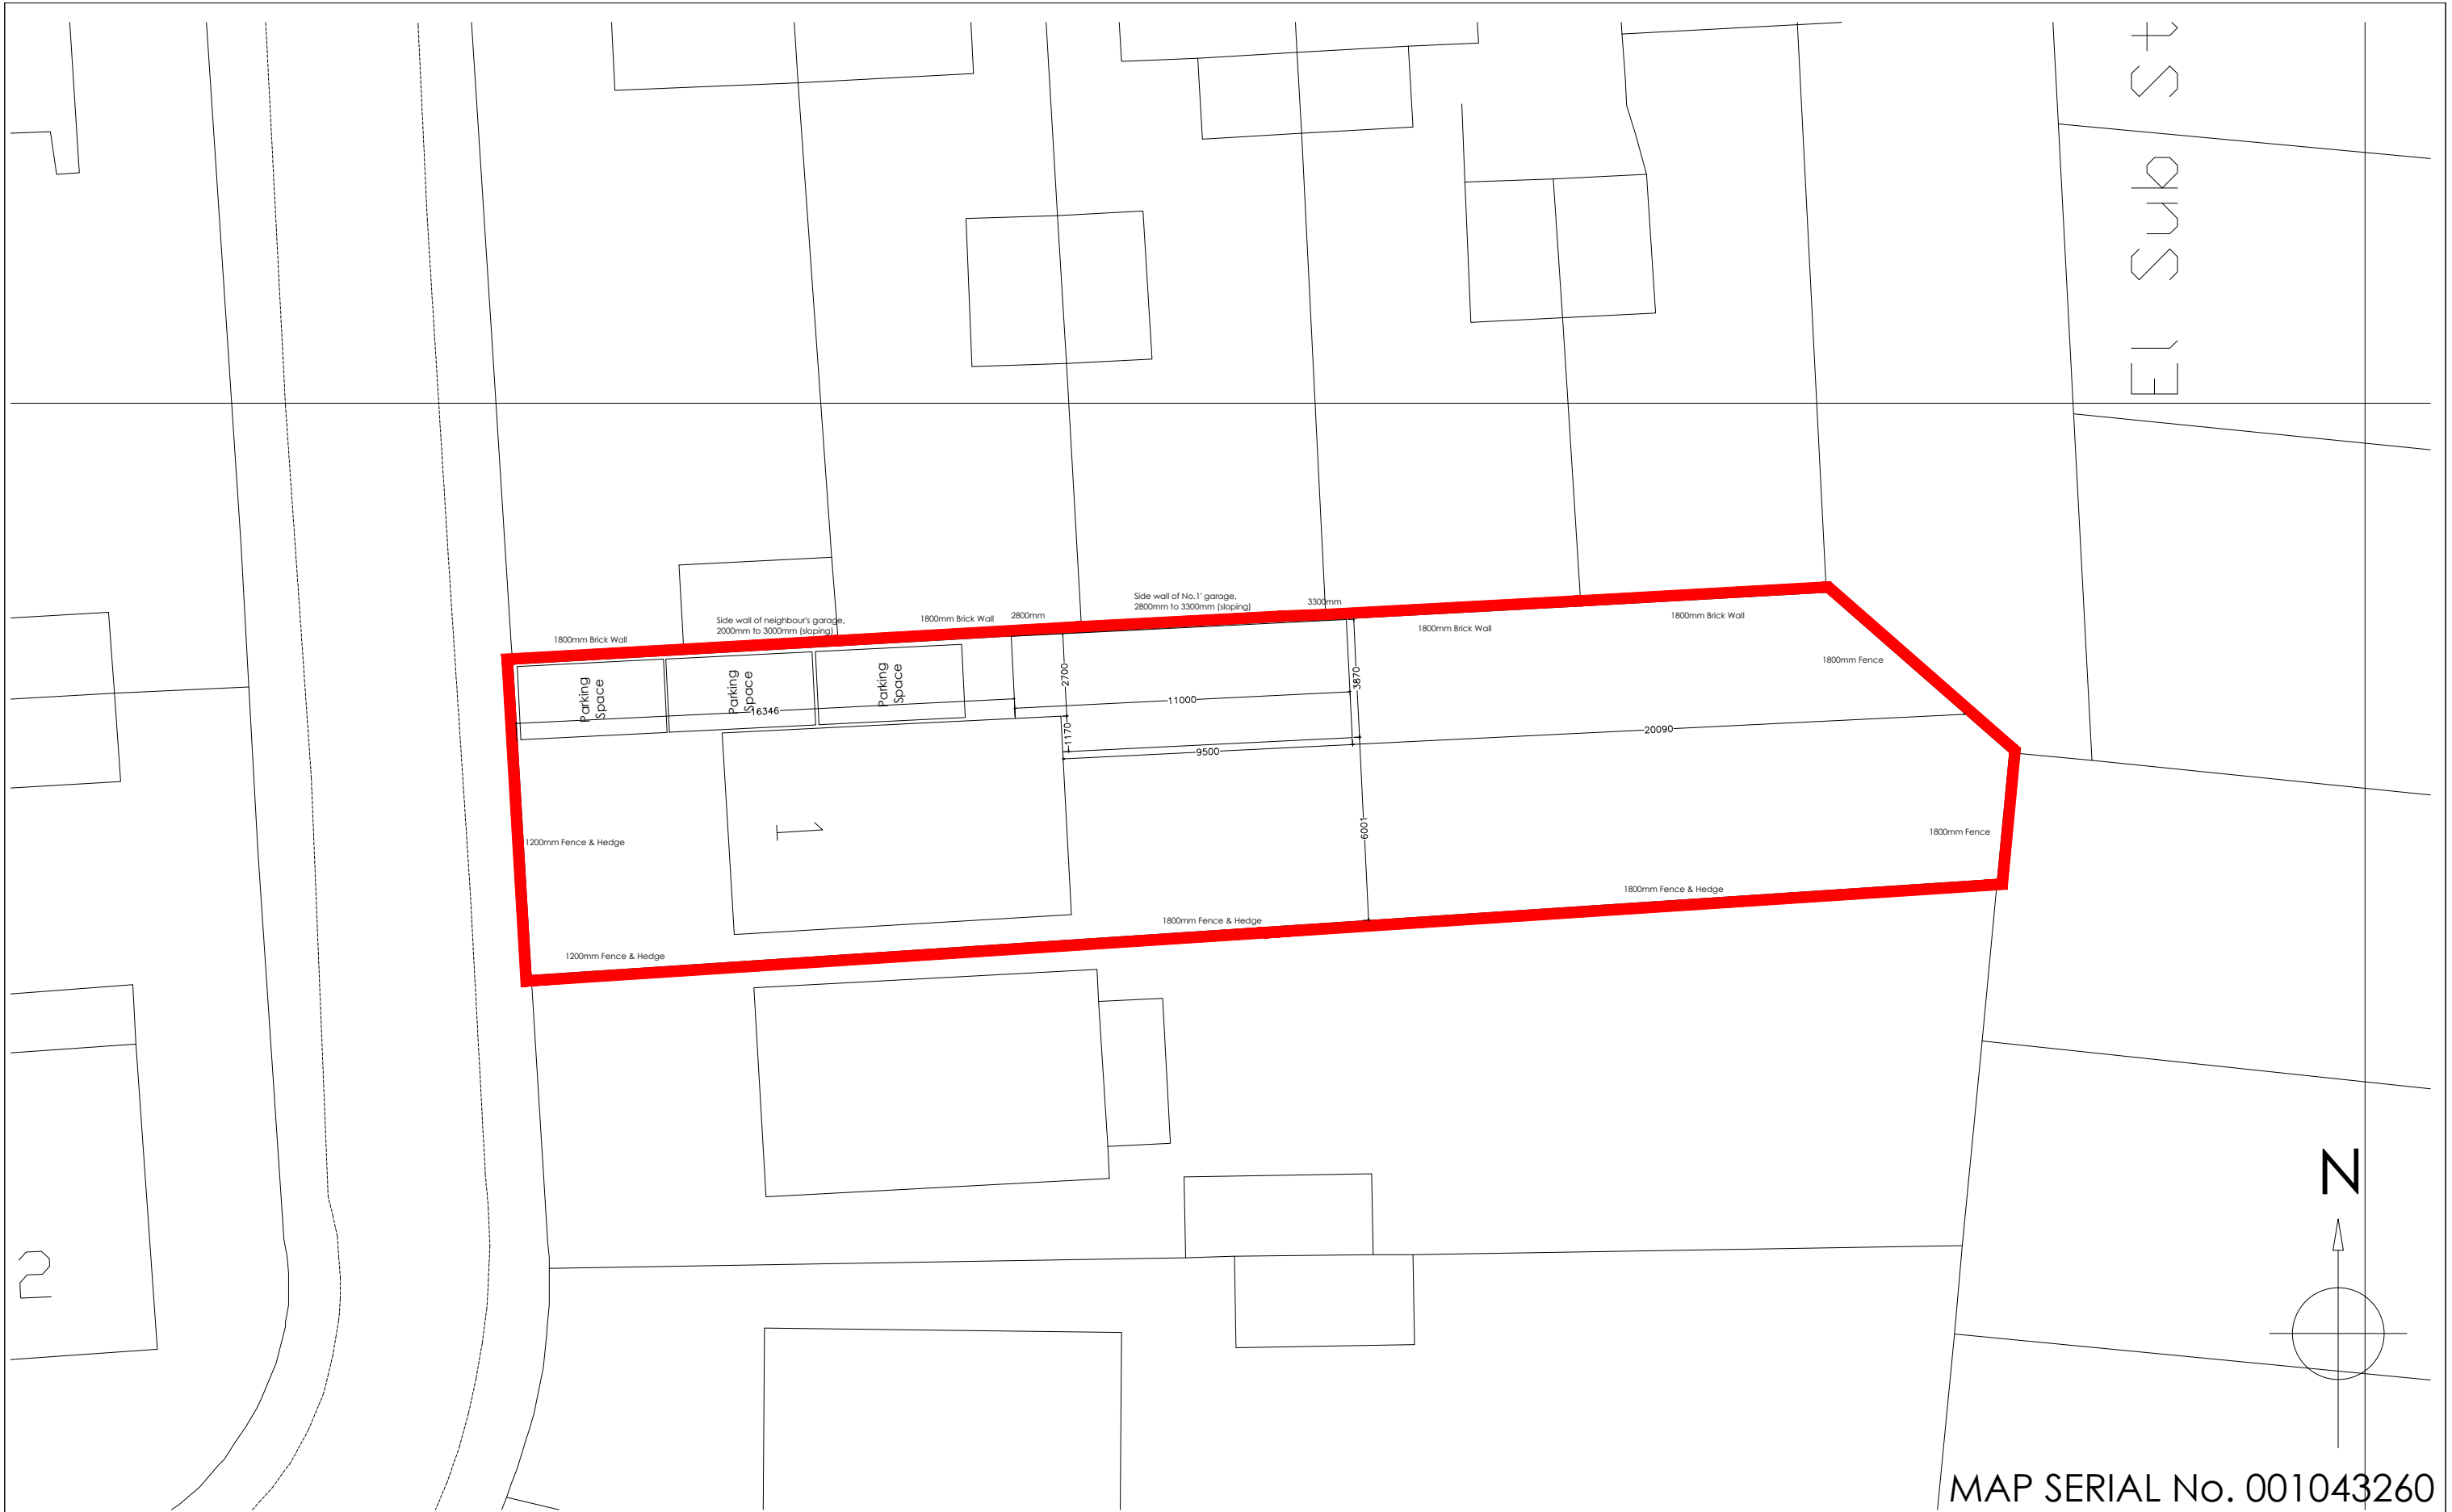

MAP SERIAL No. 001043260

Copyright is reserved by GBS Designs and is issued on the condition that it is not copied or disclosed by or to any unauthorised persons without prior consent in writing from GBS Designs. All dimensions to be checked on site	REV	DESCRIPTION	DRAWN	DATE	Drawing Ref	Rev.	Drawing Title
	-	Initial design	GBS	20.04.12	HOSK 05	D	Mr N Hoskinson
	A	For comment	GBS	23.04.12	Scale at A1	Scale at A3	Annex to 1 Springfield Close, Bedhampton, Hampshire, PO9 3NY.
	B	Bungalow mass and kitchen added	GBS	08.05.12			
	C	Scheme altered following pre-app advice from HBC and in conjunction with client	GBS	18.05.12	N/A	1:200	
	D	Scheme altered further following pre-app advice from HBC and in conjunction with client	GBS	18.05.12	Date 20 April 2012		
					Drawn by		
					GBS		

Copyright is reserved by GBS Designs and is issued on the condition that it is not copied or disclosed by or to any unauthorised persons without prior consent in writing from GBS Designs.

All dimensions to be checked on site



ARCHITECTURE & DESIGN

6 Shillinglee Waterloooville
Hampshire PO7 5RW

Telephone
023 9225 8315

www.gbsimages.co.uk

