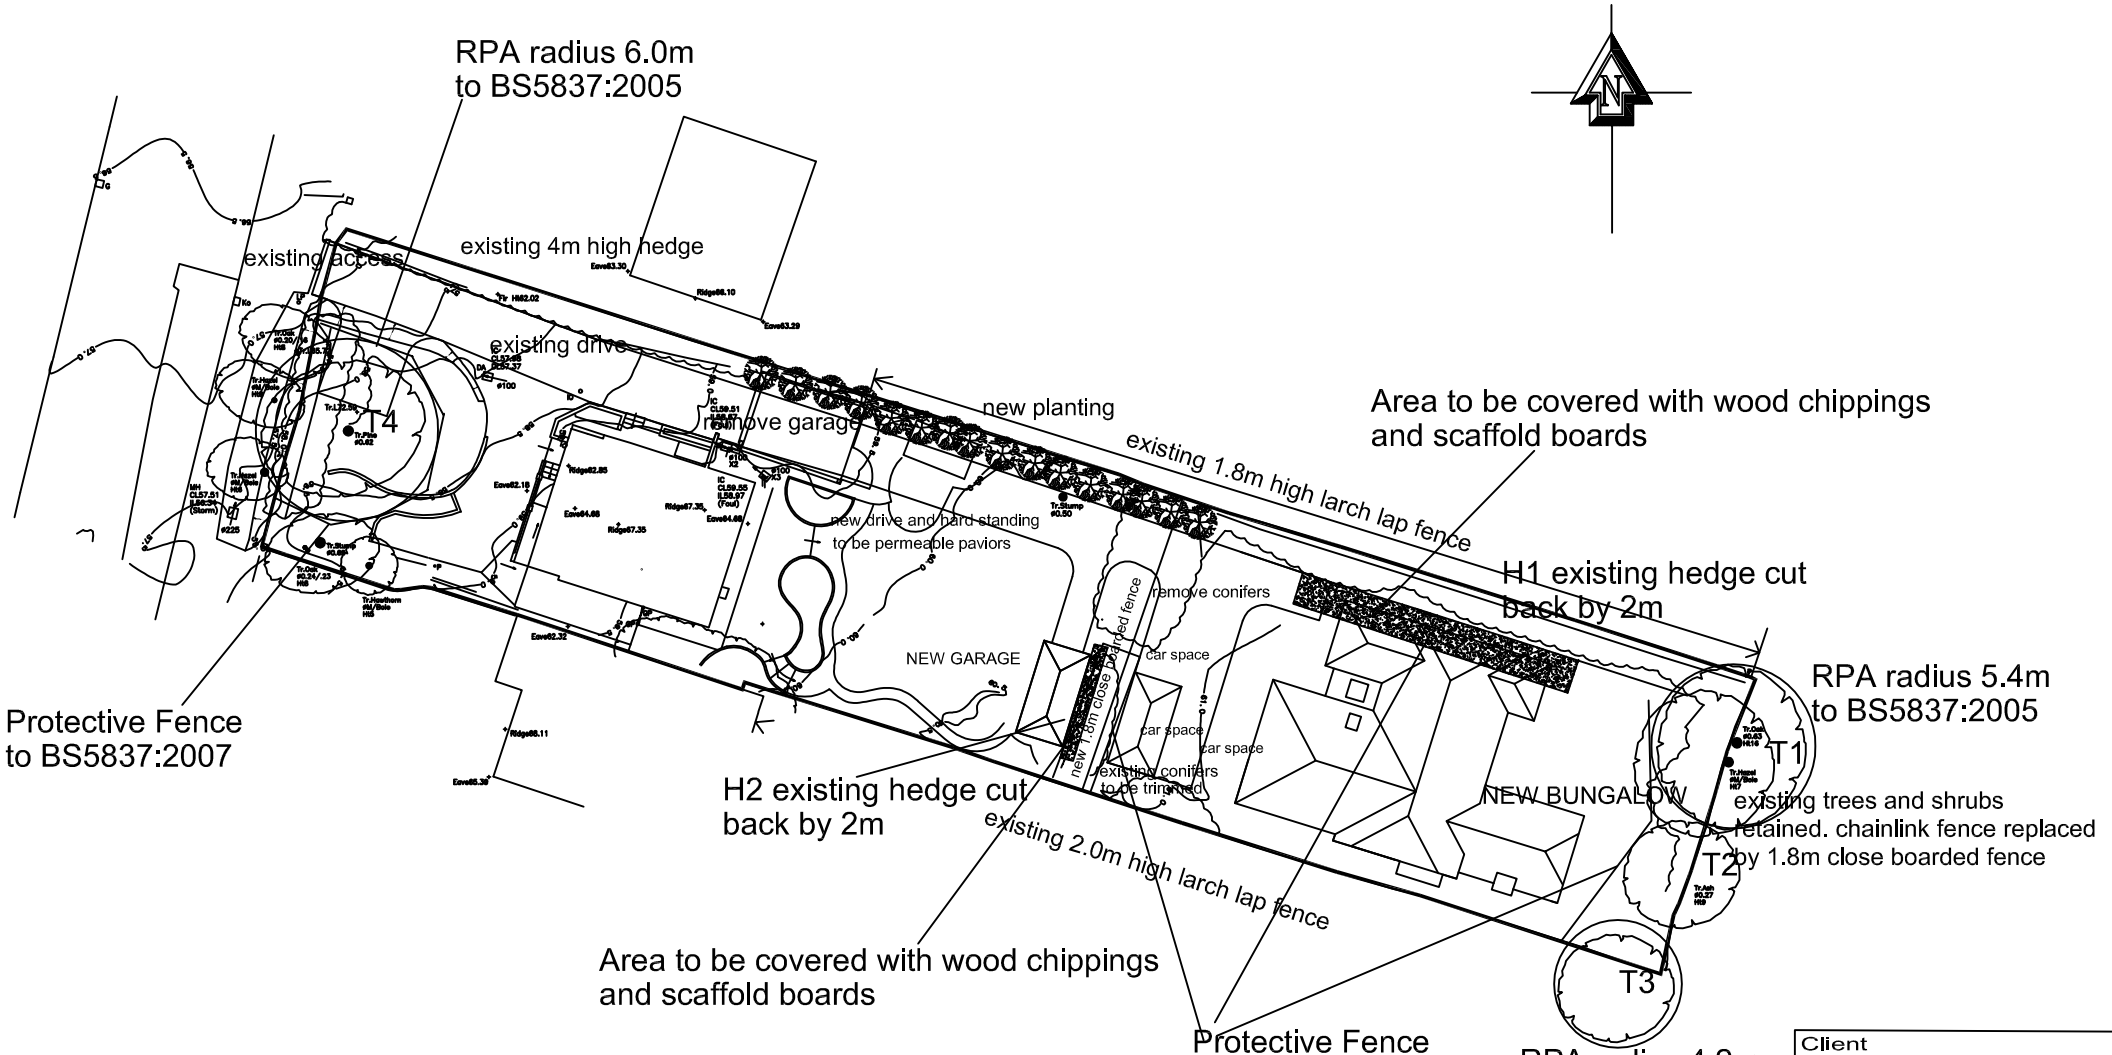

Client	Lovett
	Tree survey
Site Address	50 London Road Cowplain PO8 8EN
Scale 1:500 @A4	Drawn by NJT
Date 29.11.2010	
DRG No 0123-11	