




FRONT ELEVATION



REAR ELEVATION

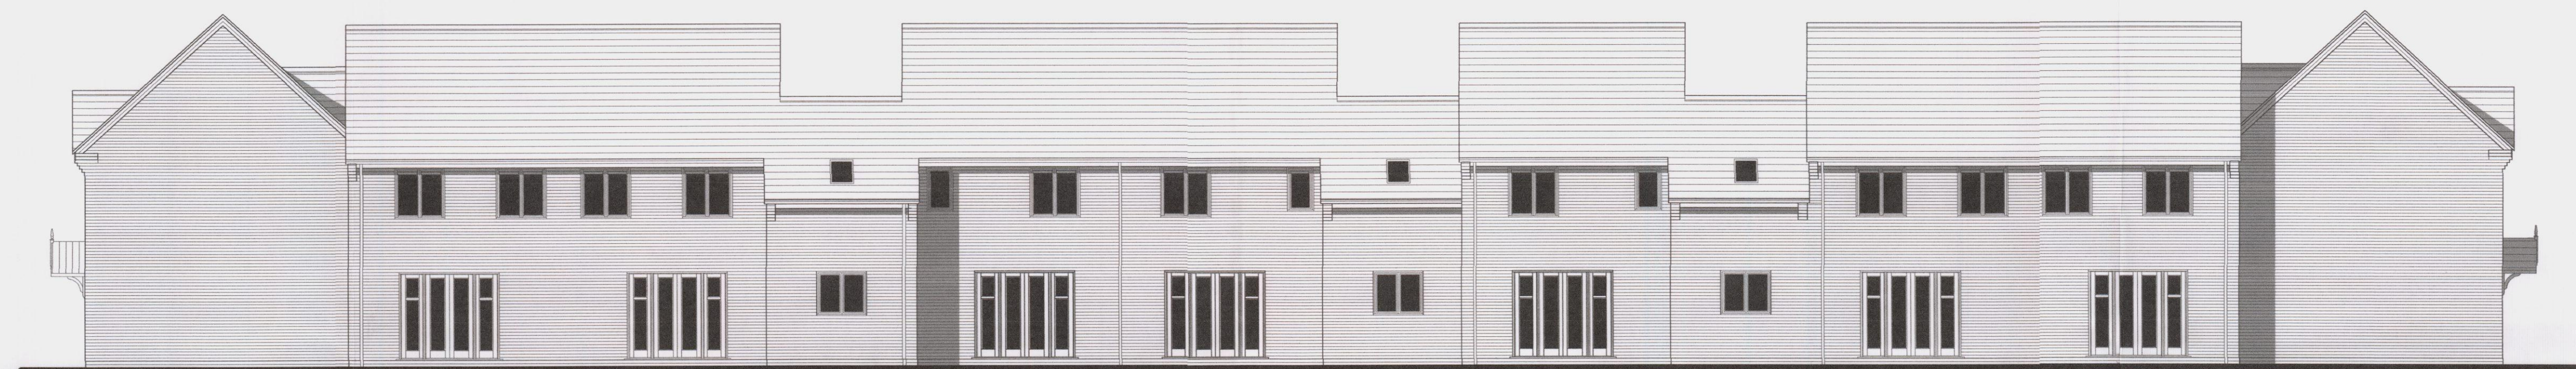

SIDE ELEVATION



SIDE ELEVATION



SIDE ELEVATION



SIDE ELEVATION

HAVANT BOROUGH
COUNCIL
02 NOV 2012
RECEIVED