PERMIT



side

front



rear

# PROPOSED TWO STOREY SIDE ADDITION
# 11A, ST. MARYS ROAD, HAYLING ISLAND, HANTS.
# FOR MR & MRS STEVENS.

PROPOSED ELEVATIONS

PETER J. WALKER MRICS
CHARTERED SURVEYOR
182 SEAFRONT, HAYLING ISLAND, HANTS
PO11 9 AN

TEL: 02392 467571

date jan 2011
scale 1·50

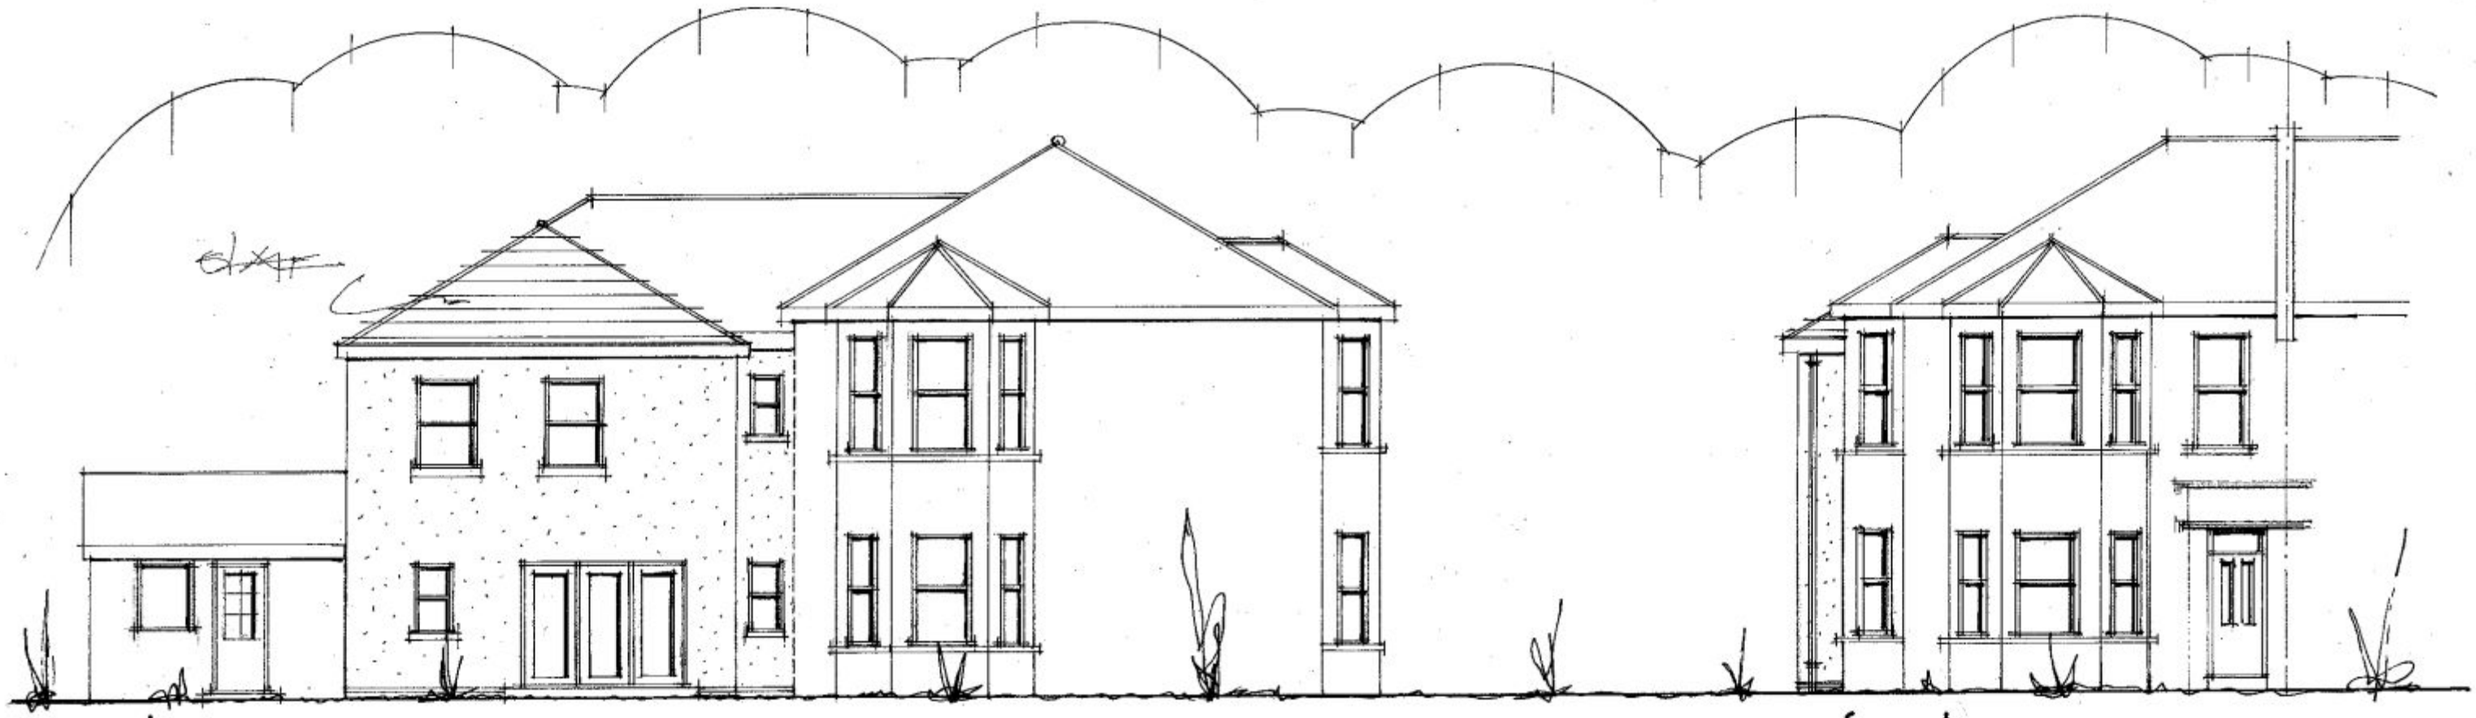


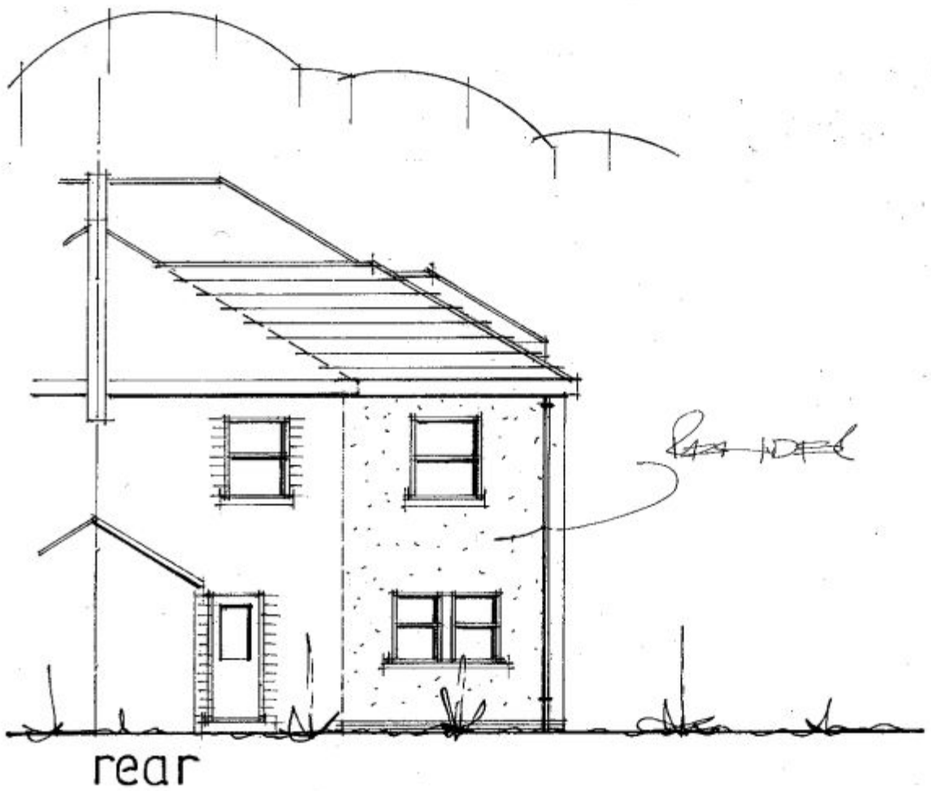


# PROPOSED TWO STOREY SIDE ADDITION
# 11A, ST. MARYS ROAD, HAYLING ISLAND, HANTS.
# FOR MR & MRS STEVENS.

PROPOSED ELEVATIONS

PETER J. WALKER MRICS
CHARTERED SURVEYOR
182 SEAFRONT, HAYLING ISLAND, HANTS
PO11 9 AN

TEL: 02392 467571

date jan 2011
scale 1·50