APP/66983/001

NOTES:

Dimensions to be checked on site before commencing "work." Any discrepancies shall be reported to the architect immediately.

Do not scale from these drawings except for planning purposes. Use figured dimensions only.

Where applicable this drawing is to be read in conjunction with other consultants' drawings.

All drawings to be read in conjunction with specification and all other drawings including structural engineer and mechanical and electrical drawings / specification



Proposed West Elevation @ 1:50

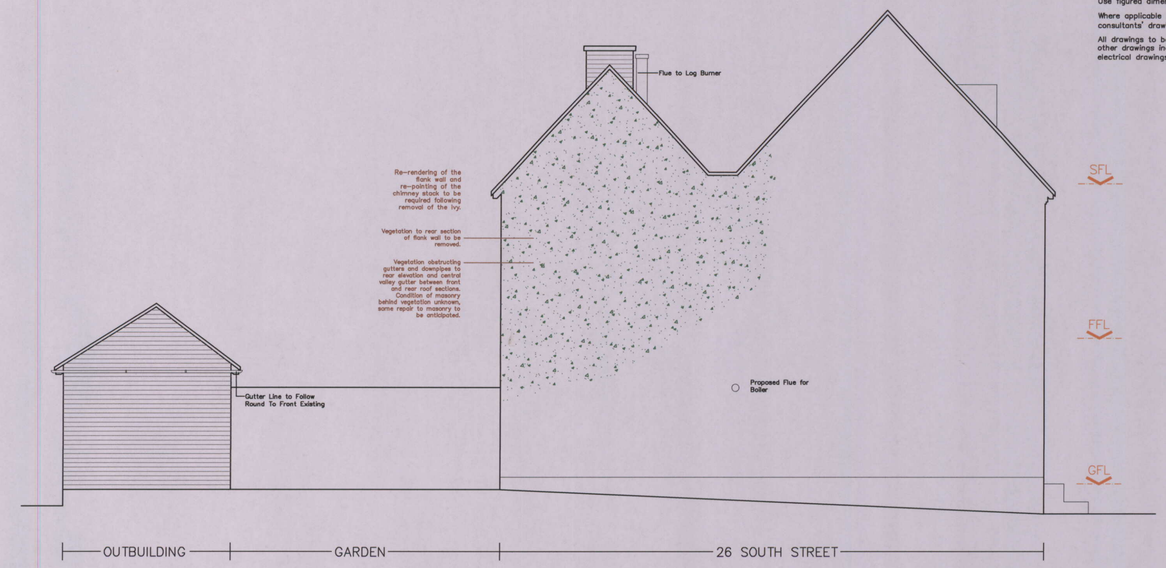

Proposed North Elevation @ 1:50

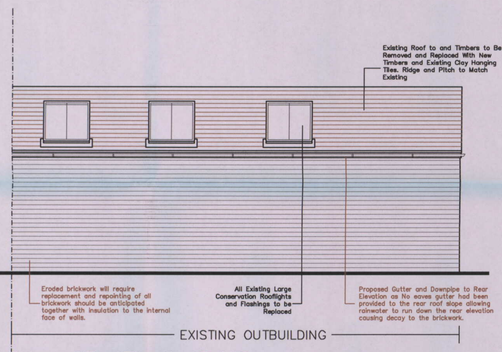

Proposed East Elevation @ 1:50

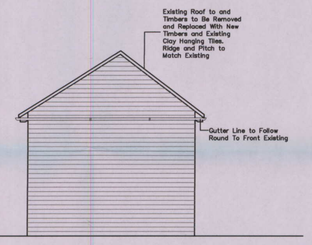

Proposed North Elevation @ 1:50

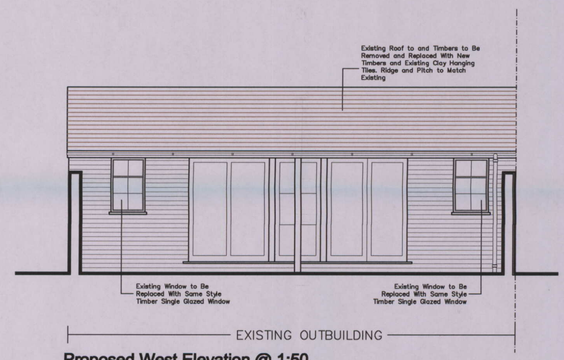

Proposed West Elevation @ 1:50

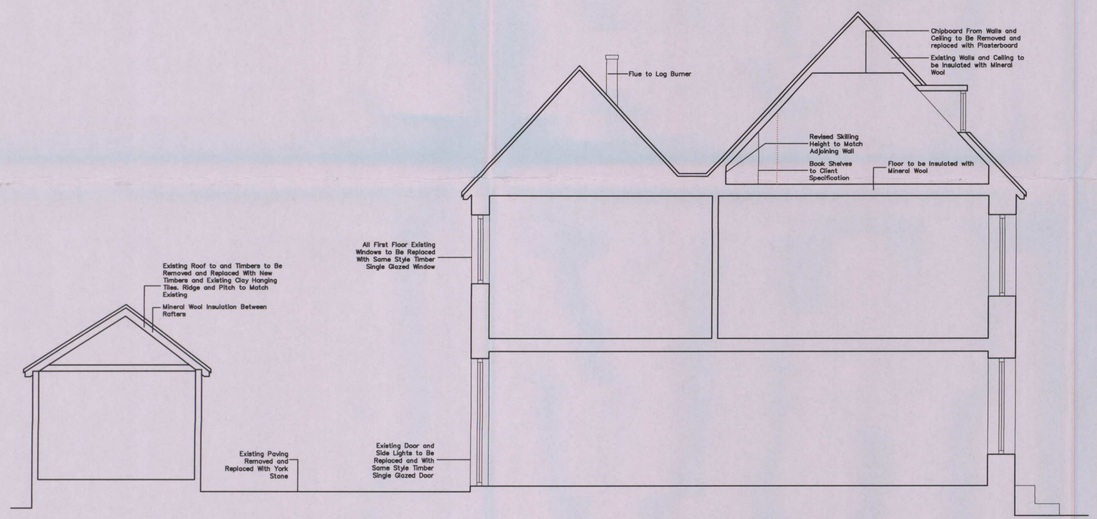

Proposed Section AA @ 1:50

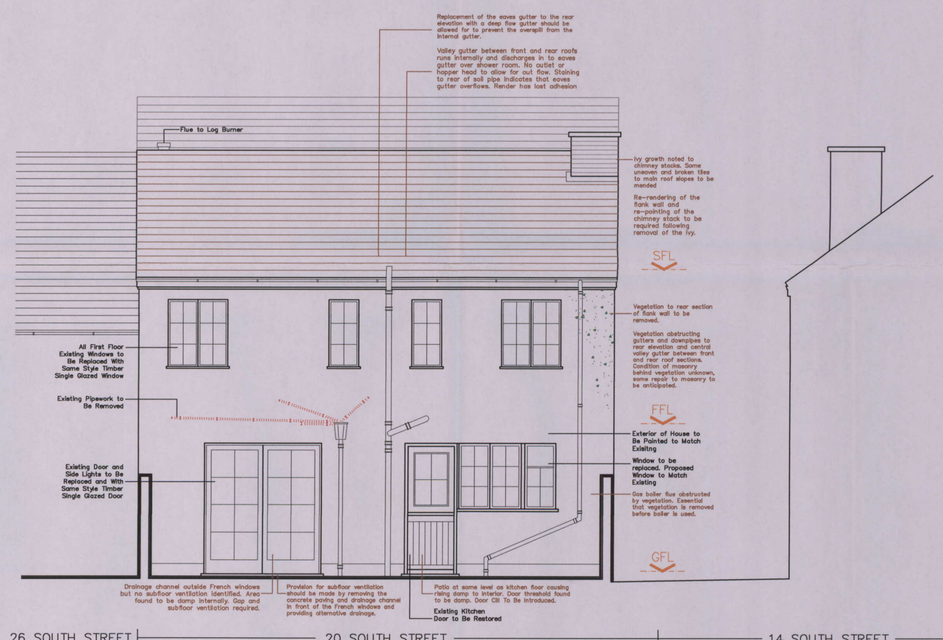

Proposed East Elevation @ 1:50

HAVANT BOROUGH COUNCIL
DEVELOPMENT CONTROL
01 MAR 2010
RECEIVED

REV	DATE	AMENDMENT	DRAWN
A	1.3.10	FLUE REMOVED FROM OUTBUILDING	THGD

helyerdesign
sustainability through design
mail@helyerdesign.co.uk www.helyerdesign.co.uk
1 The Old Flour Mill, Emsworth, PO10 7BT
01243 370 715

CLIENT
Mr Matthew Lawrence

PROJECT
20 South Street, Emsworth, Hampshire

AMENDED

DRAWING: Proposed
SCALE: As Shown

DATE Dec '09
DRAWN THGD
DRAWING NUMBER 09115/03
REVISION A