
PERMIT

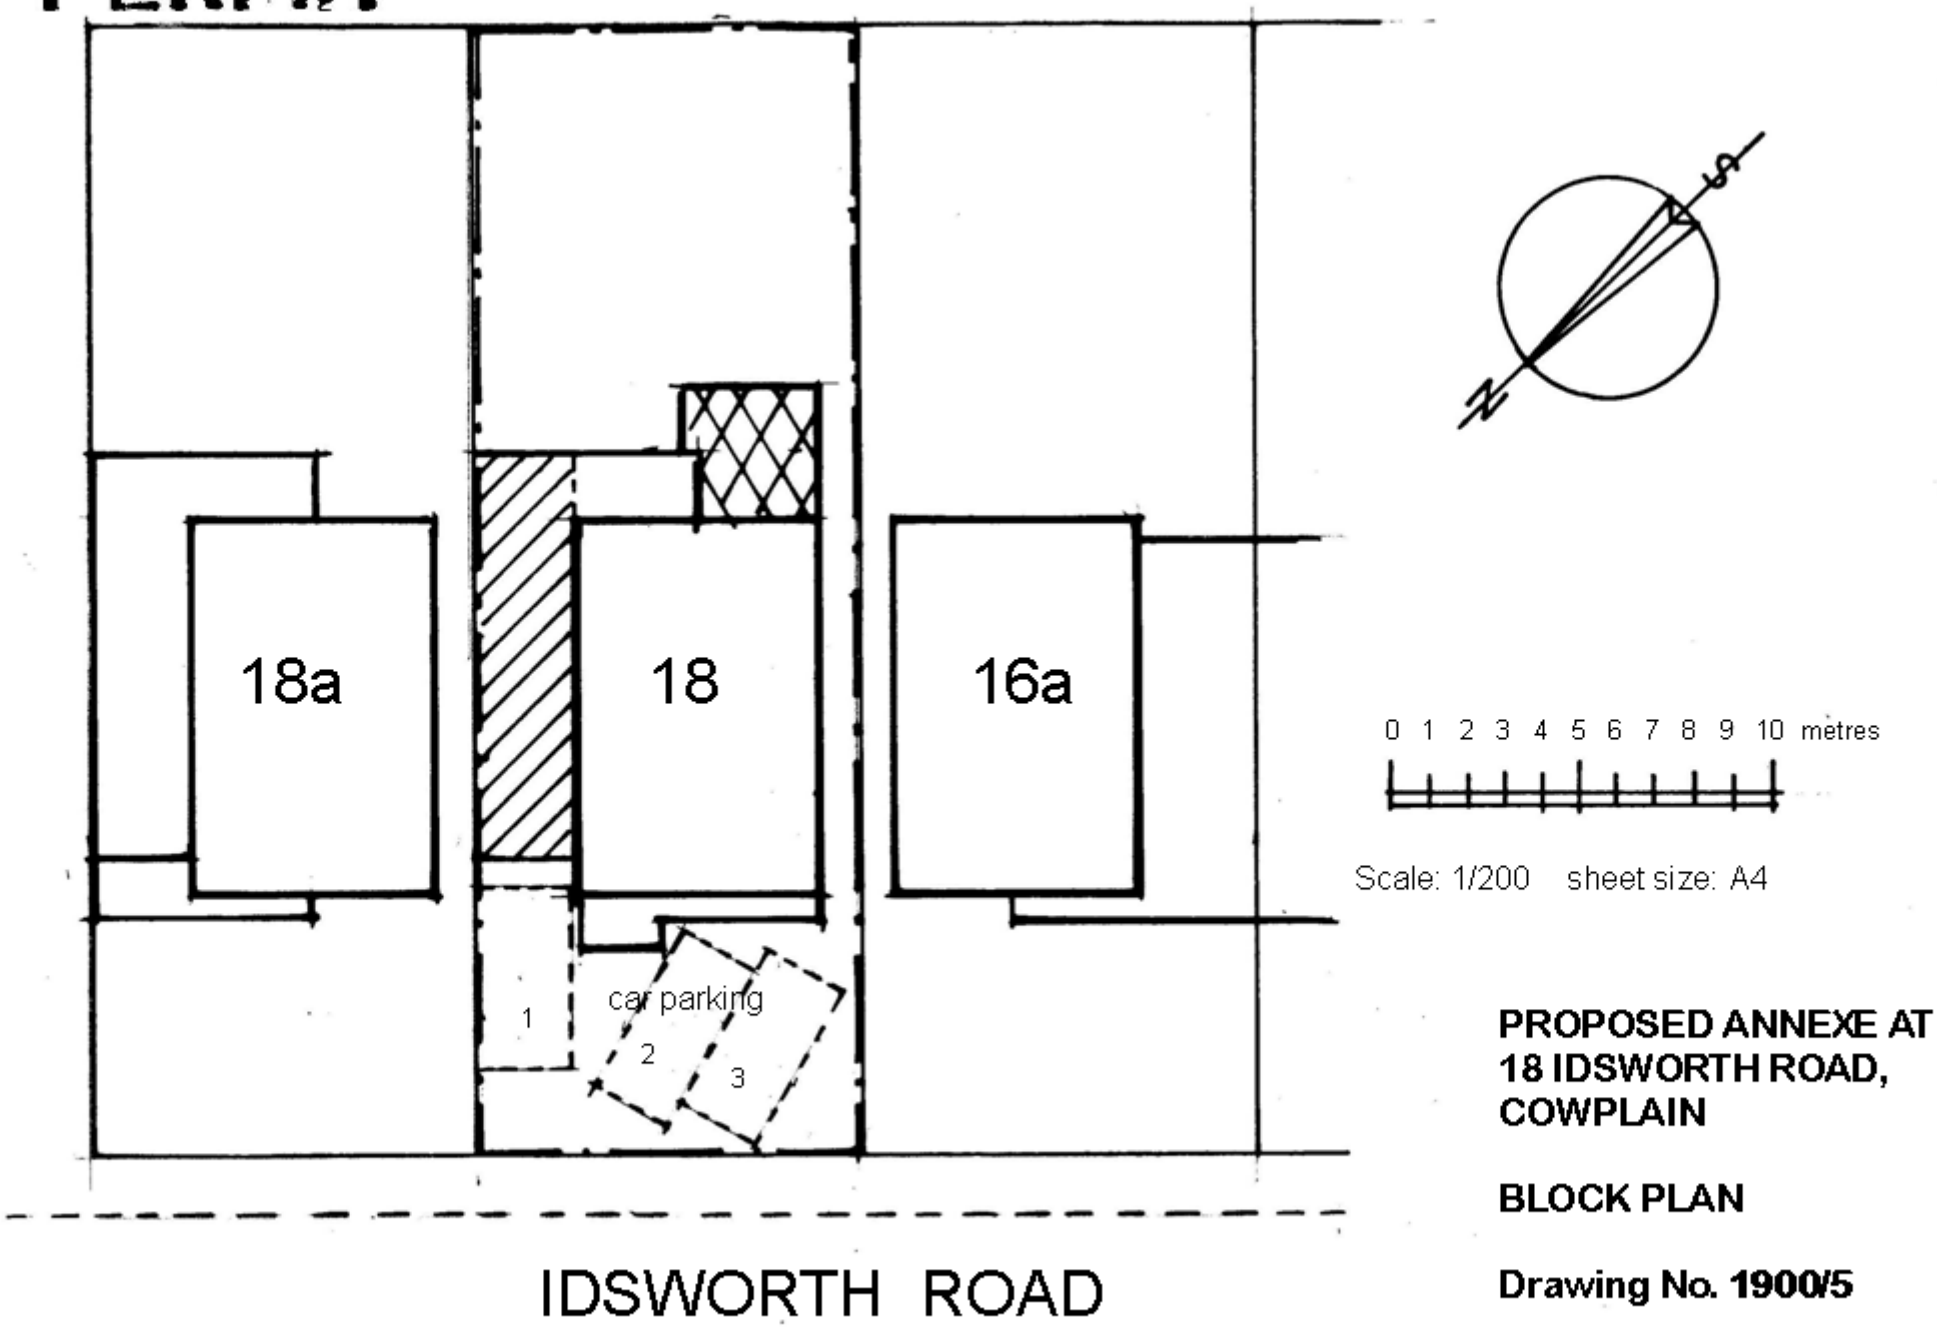

0 1 2 3 4 5 6 7 8 9 10 metres

Scale: 1/200 sheet size: A4

PROPOSED ANNEXE AT 18 IDSWORTH ROAD, COWPLAIN

BLOCK PLAN

Drawing No. 1900/5