
PERMIT

FOR A.SKINNER & K.WARD

PETER J. WALKER MRICS
CHARTERED SURVEYOR
182 SEAFRONT, HAYLING ISLAND, HANTS
PO11 9 AN

TEL: 02392 467571

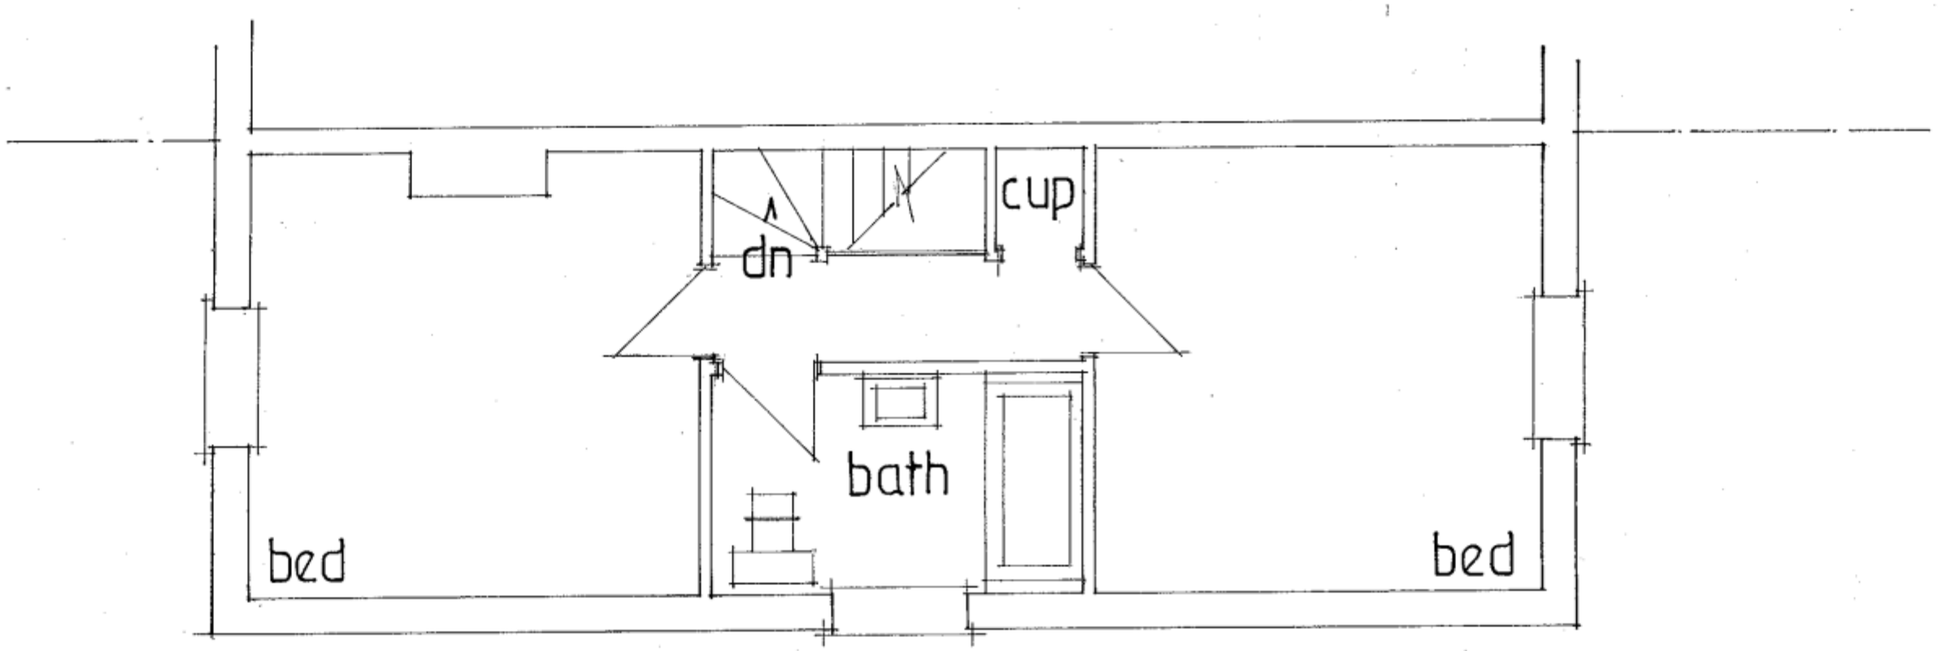

FIRST

PROPOSED ADDITIONS TO 12, NORTHNEY ROAD, HAYLING ISLAND, HANTS.

EXISTING FIRST FLOOR

date mar 2010
scale 1·50