

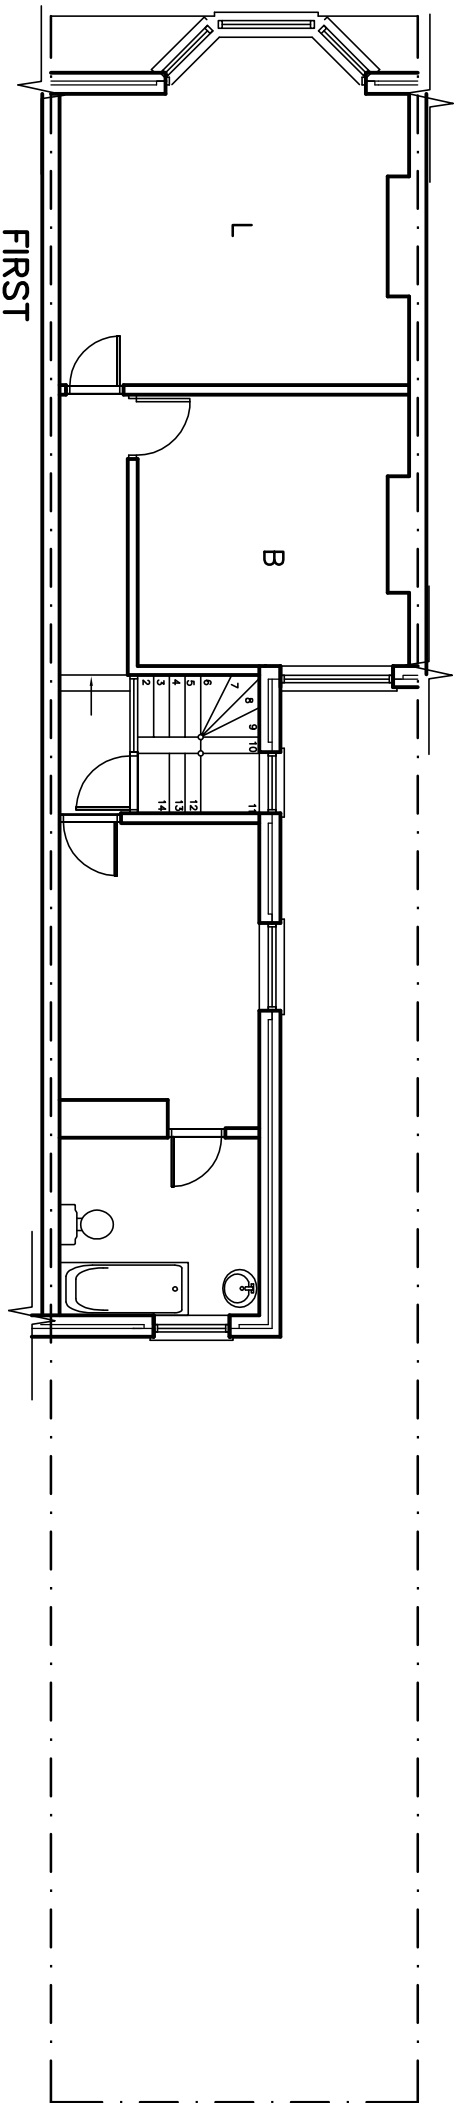


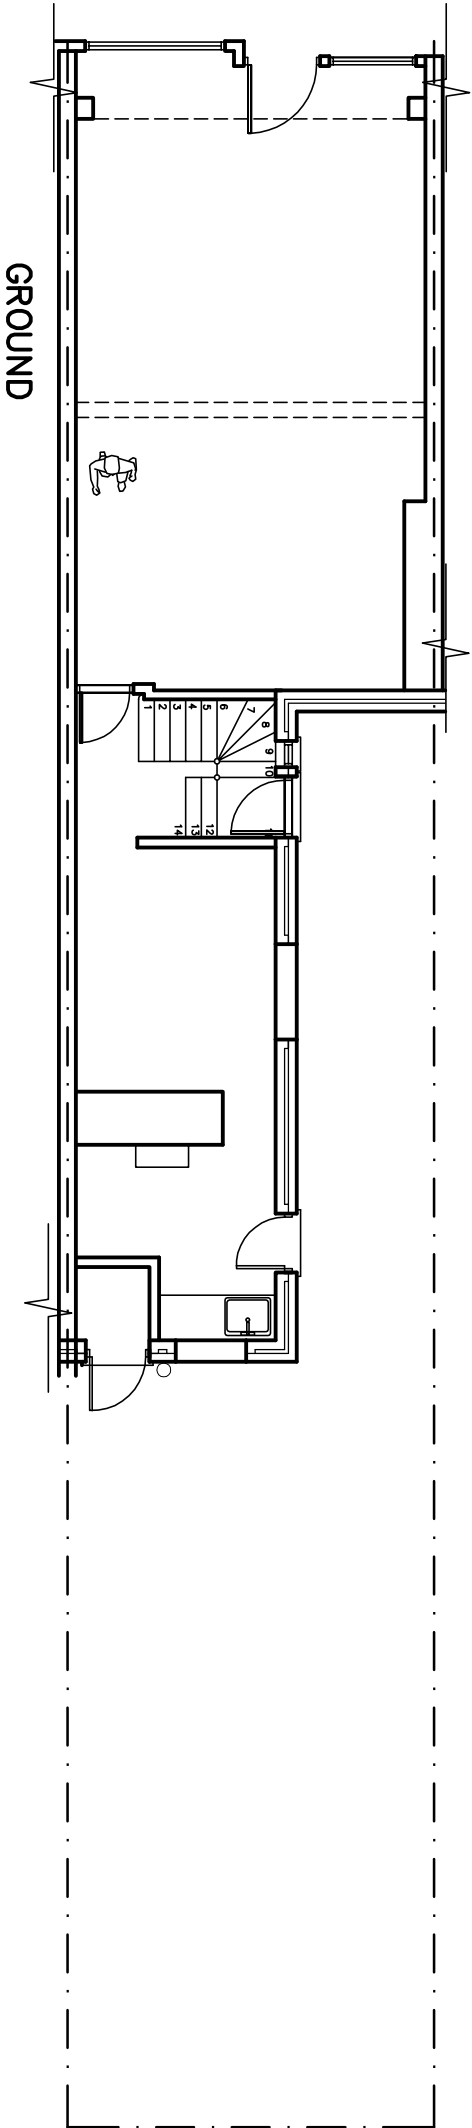

FIRST

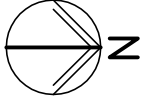

GROUND

Revisions

- A.
- B.
- C.

Martin Critchley

Chartered Architect

7 North Street
Havant, Hampshire, PO9 1PW
023 92 474 919
critchleyarchitect@hotmail.com

Scale A1 = 1:50, A3 = 1:100

Date 20/09/12

Drawn JHL

1257-101

SURVEY PLANS

44 North Street
Havant, PO9 1PT

metres

10

20

30