


NORTH WEST EXISTING ELEVATION



SOUTH EAST EXISTING ELEVATION




SOUTH EAST & NORTH EAST
CORNER PHOTO

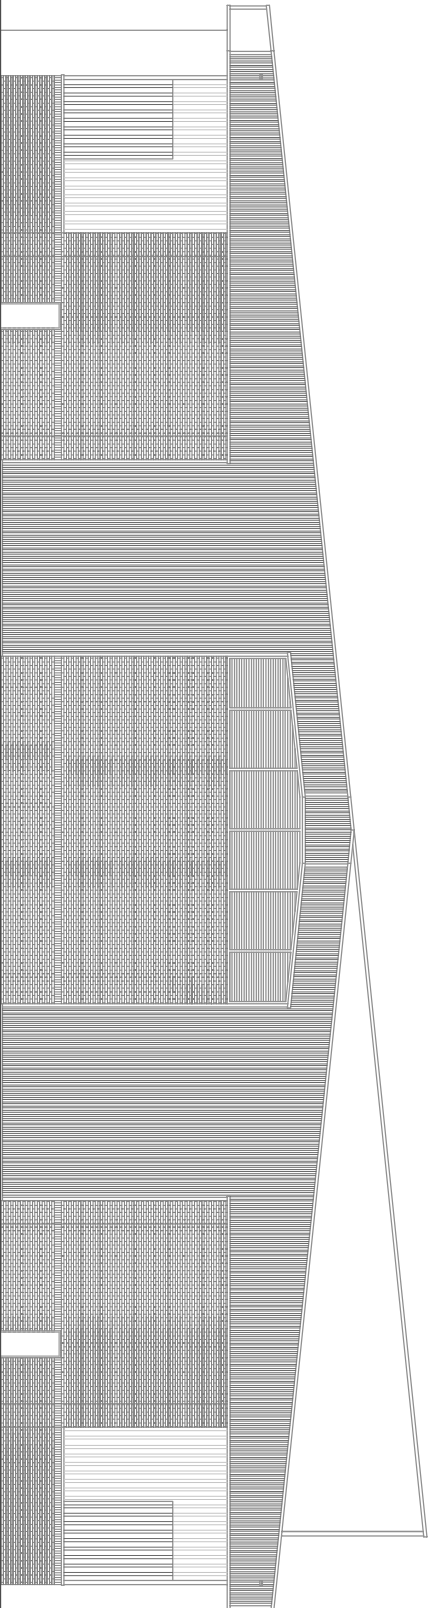


NORTH EAST EXISTING ELEVATION



SOUTH WEST & NORTH WEST
CORNER PHOTO

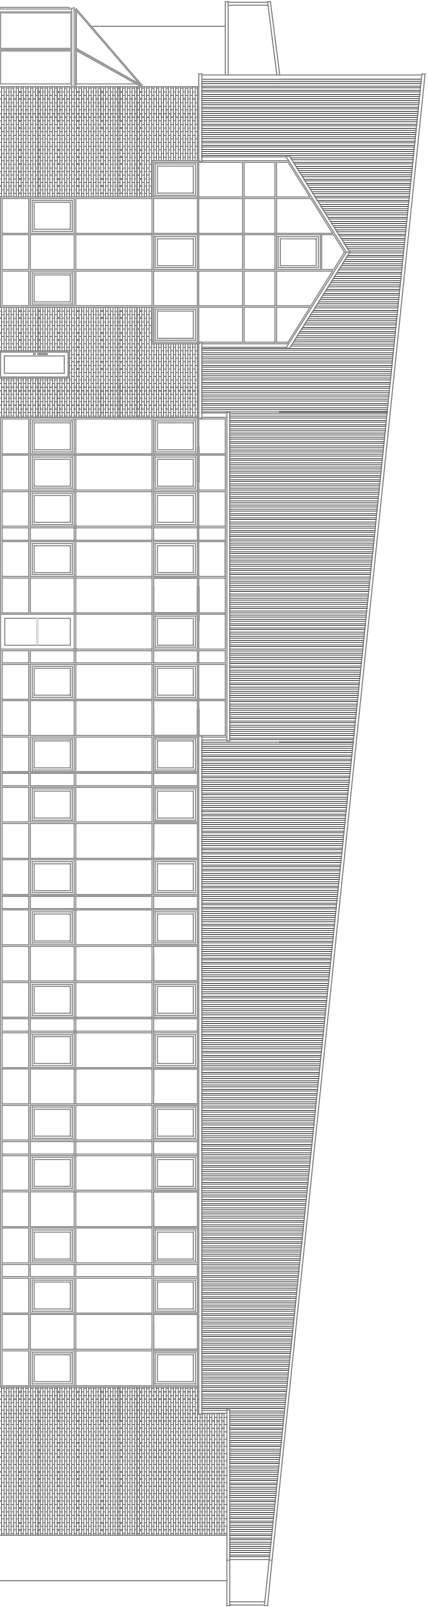

SOUTH WEST EXISTING ELEVATION

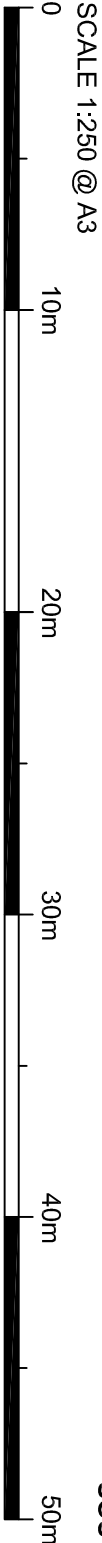

Low Carbon solar
9-13 West Market Place
Cirencester GL7 2NH
Phone: +44 (0) 1285 380 050
www.lowcarbonsolarpartners.com

PLANNING APPLICATION

PROJECT / ADDRESS:

HAMPSHIRE COSMETICS
BRAMBLES HOUSE
WATERBERRY DRIVE
WATERLOOVILLE
PO7 7UW

DRAWING TITLE:

EXISTING
ELEVATIONS

SCALE: 1:250 @ A3	DATE: 18/02/2011
DRAWING NO. 1429 - P - 01	REV 00