
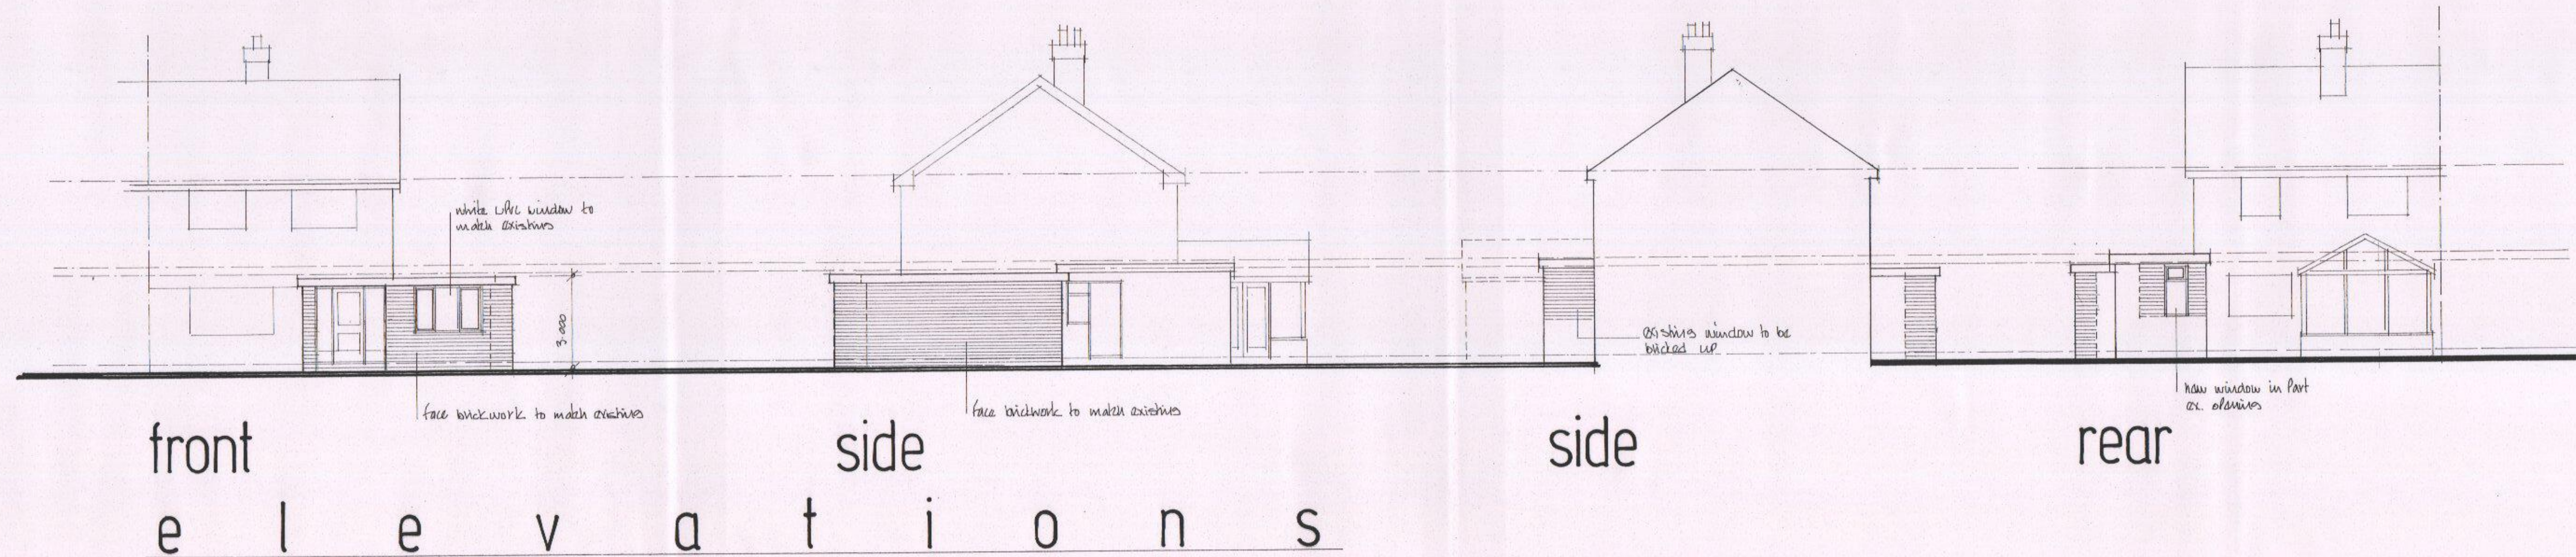
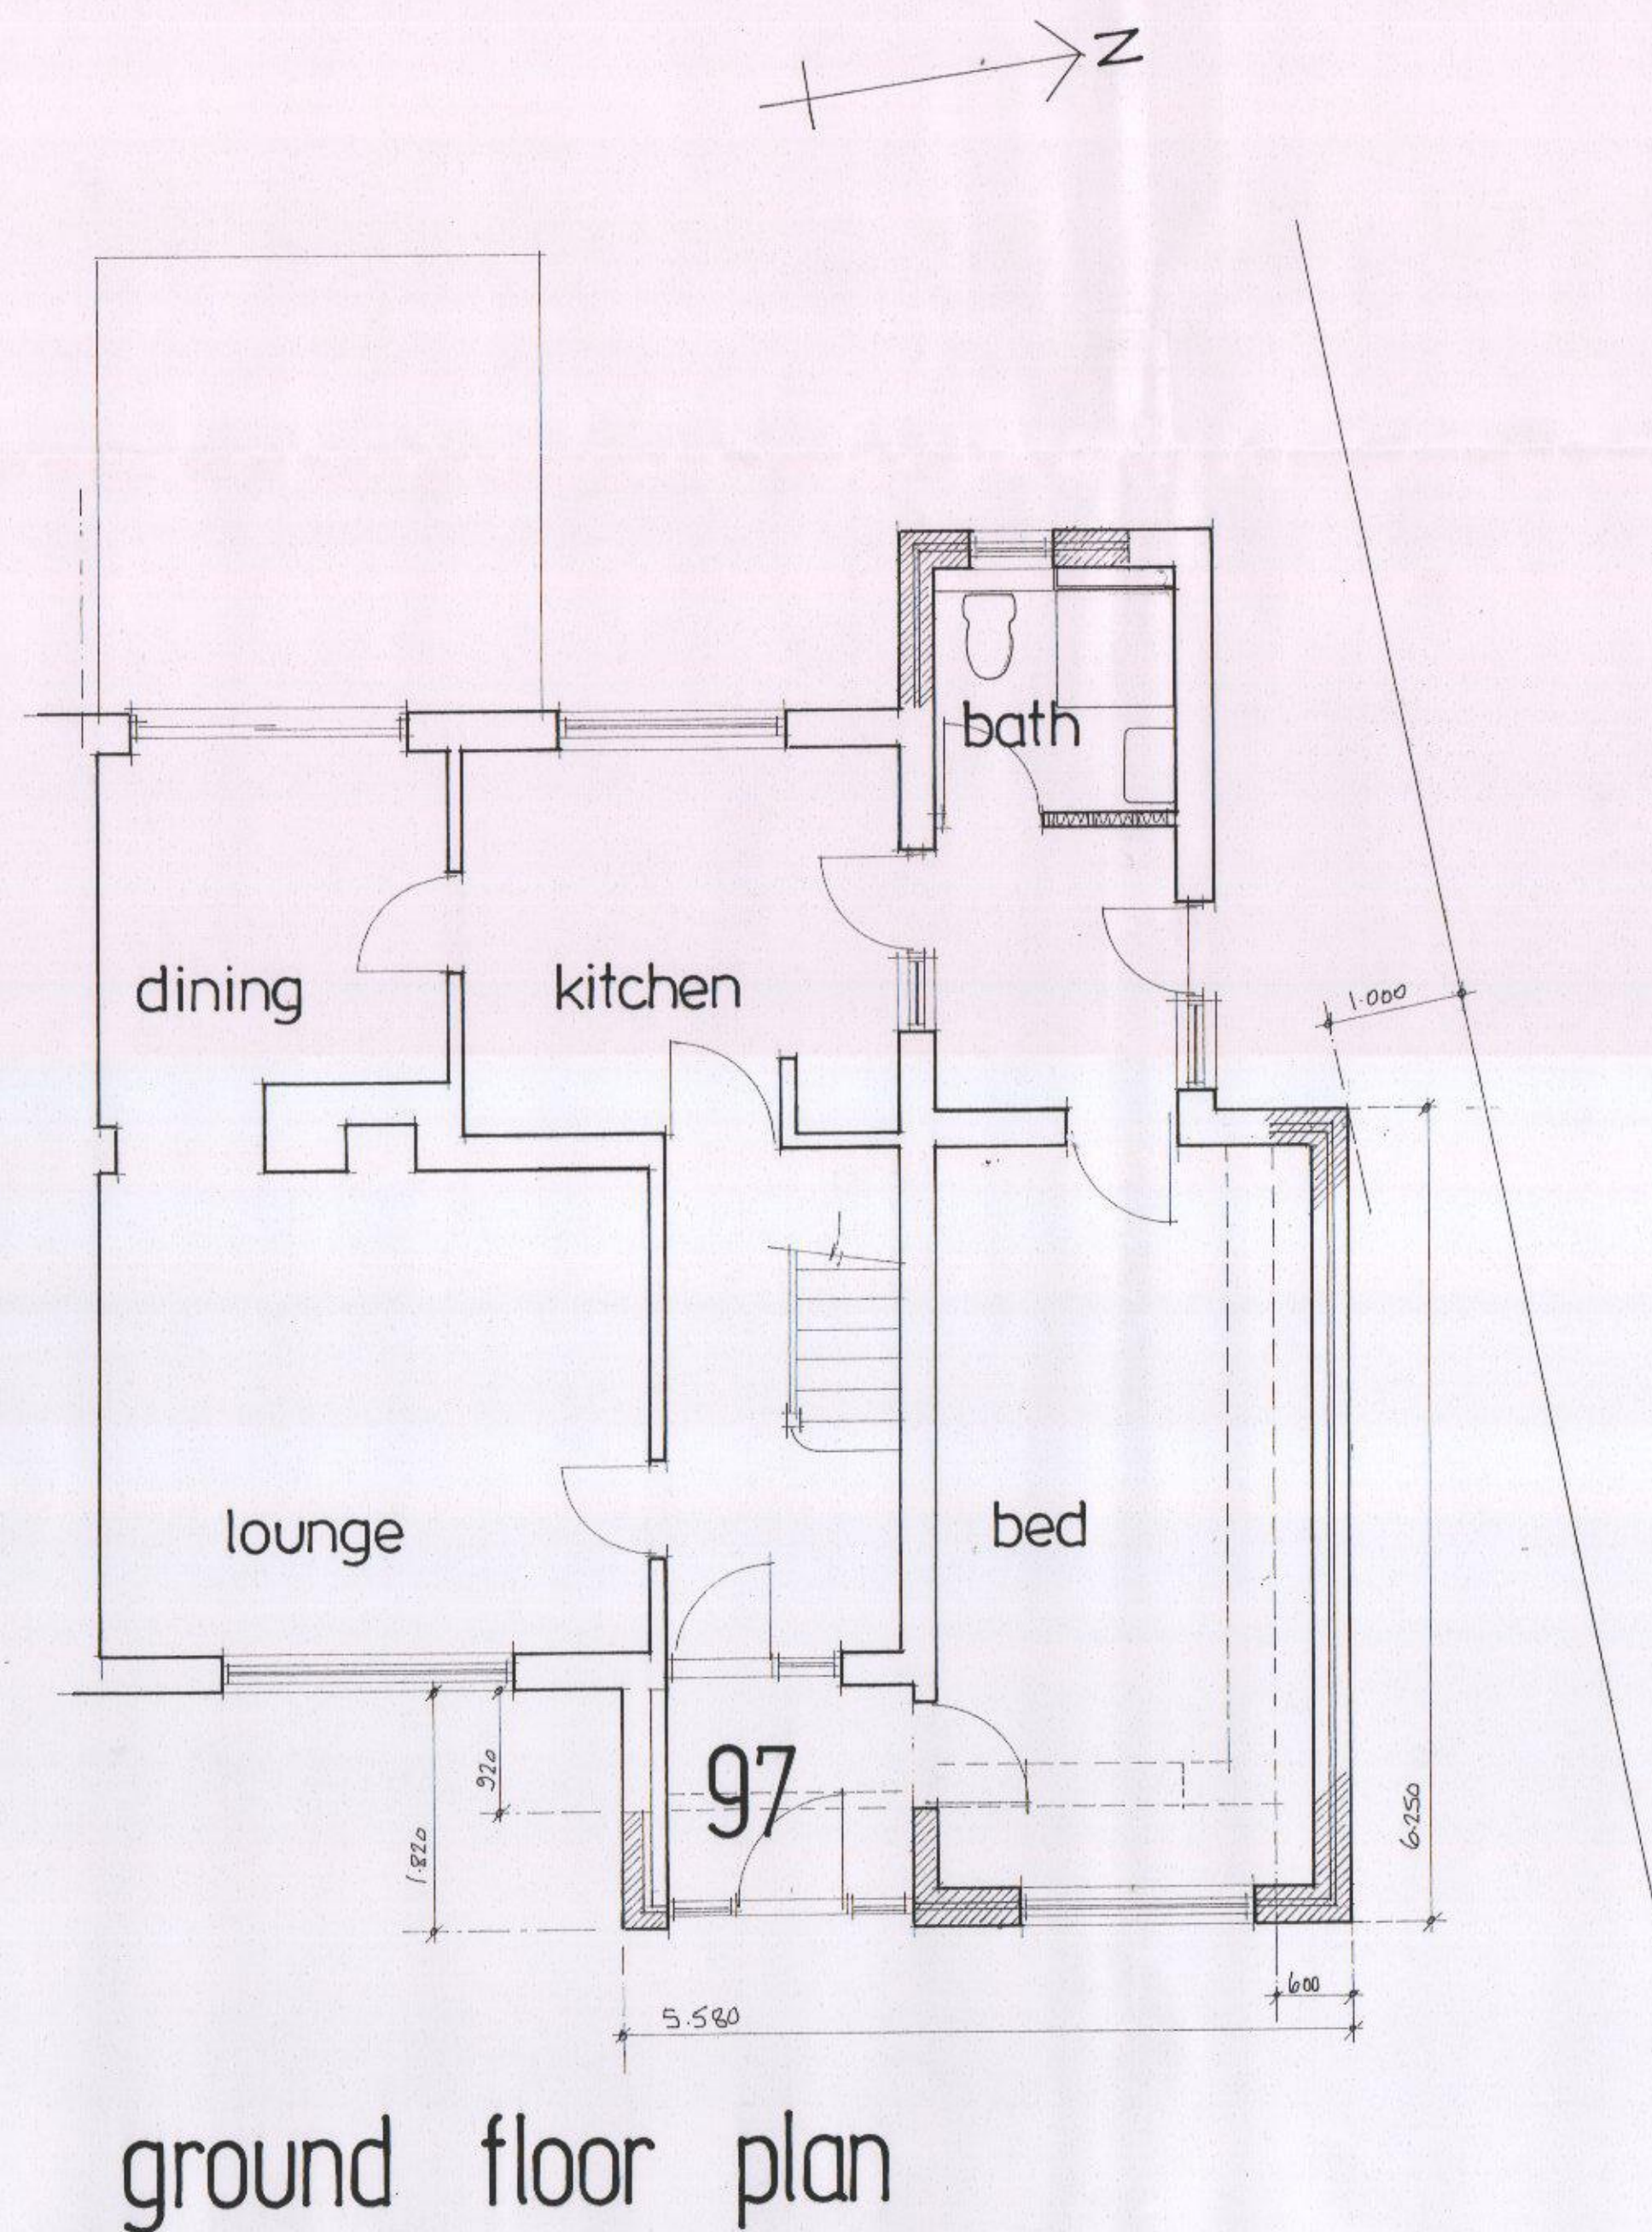
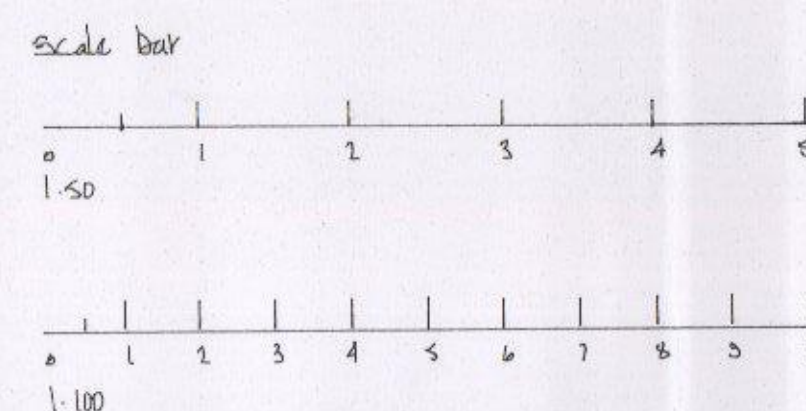


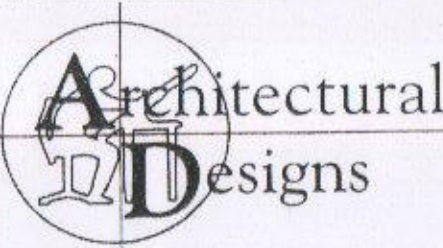

HAVANT BOROUGH
COUNCIL

30 JUN 2016

RECEIVED

	
Architectural Designs 157 Methuen Road, Southsea, Portsmouth, Hants. PO4 9HQ Telephone: 02392 362829	
Project: Proposed side and front single storey extension 97 Beaumont Road Bournemouth	
Title: Design drawings	
Scale: 1:50 and 1:100	
Date: June 2016	
Drawing No: 2016-1313	