
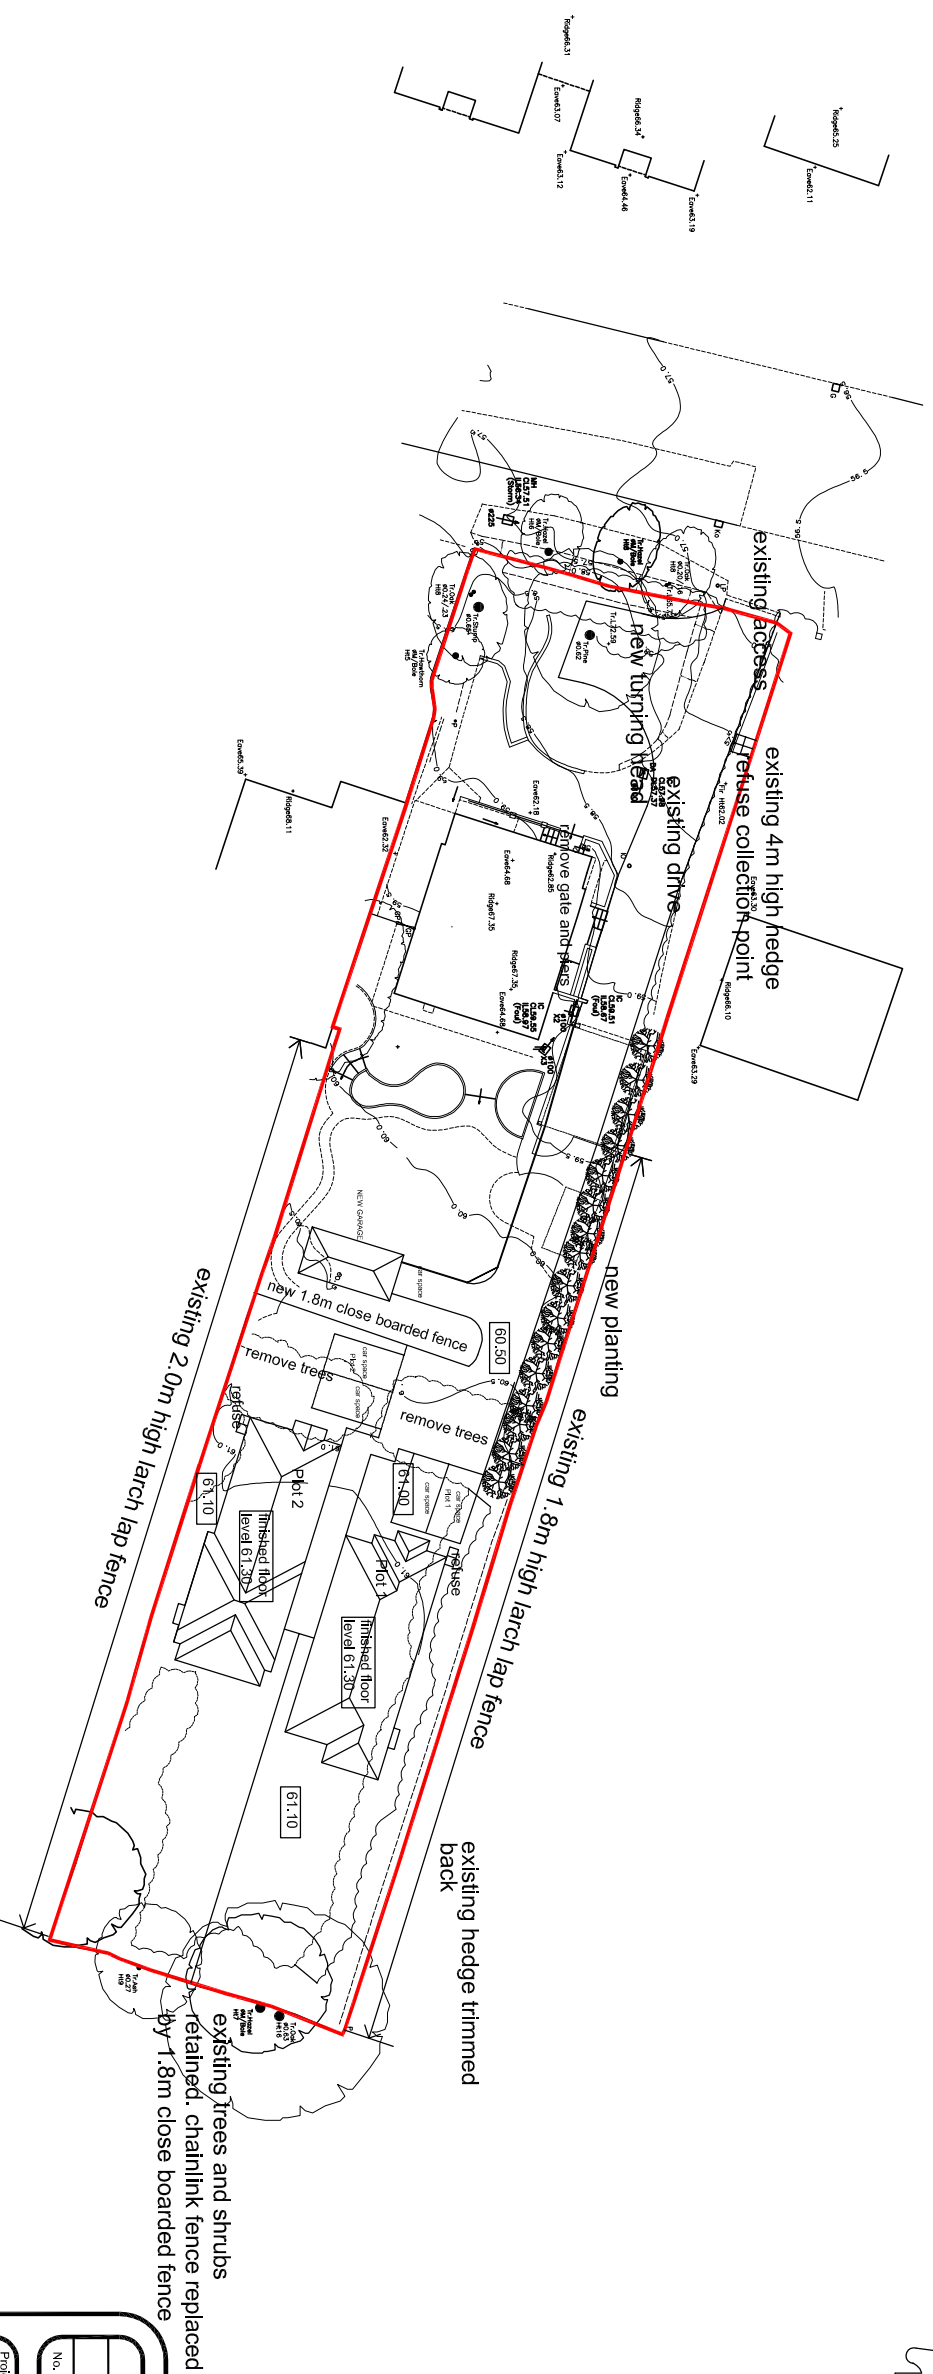


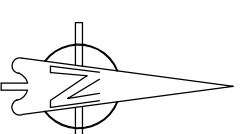

No.	Revision/Issue	Date

Project Name and Address
Proposed Bungalows,
50 London Road,
Cowplain,
Hants

Project	157/01
Date	13.06.11
Scale	1:500

Sheet

01

