



PROPOSED REPLACEMENT GARAGE AT SOUTHLEIGH COTTAGE

NORTH ELEVATION

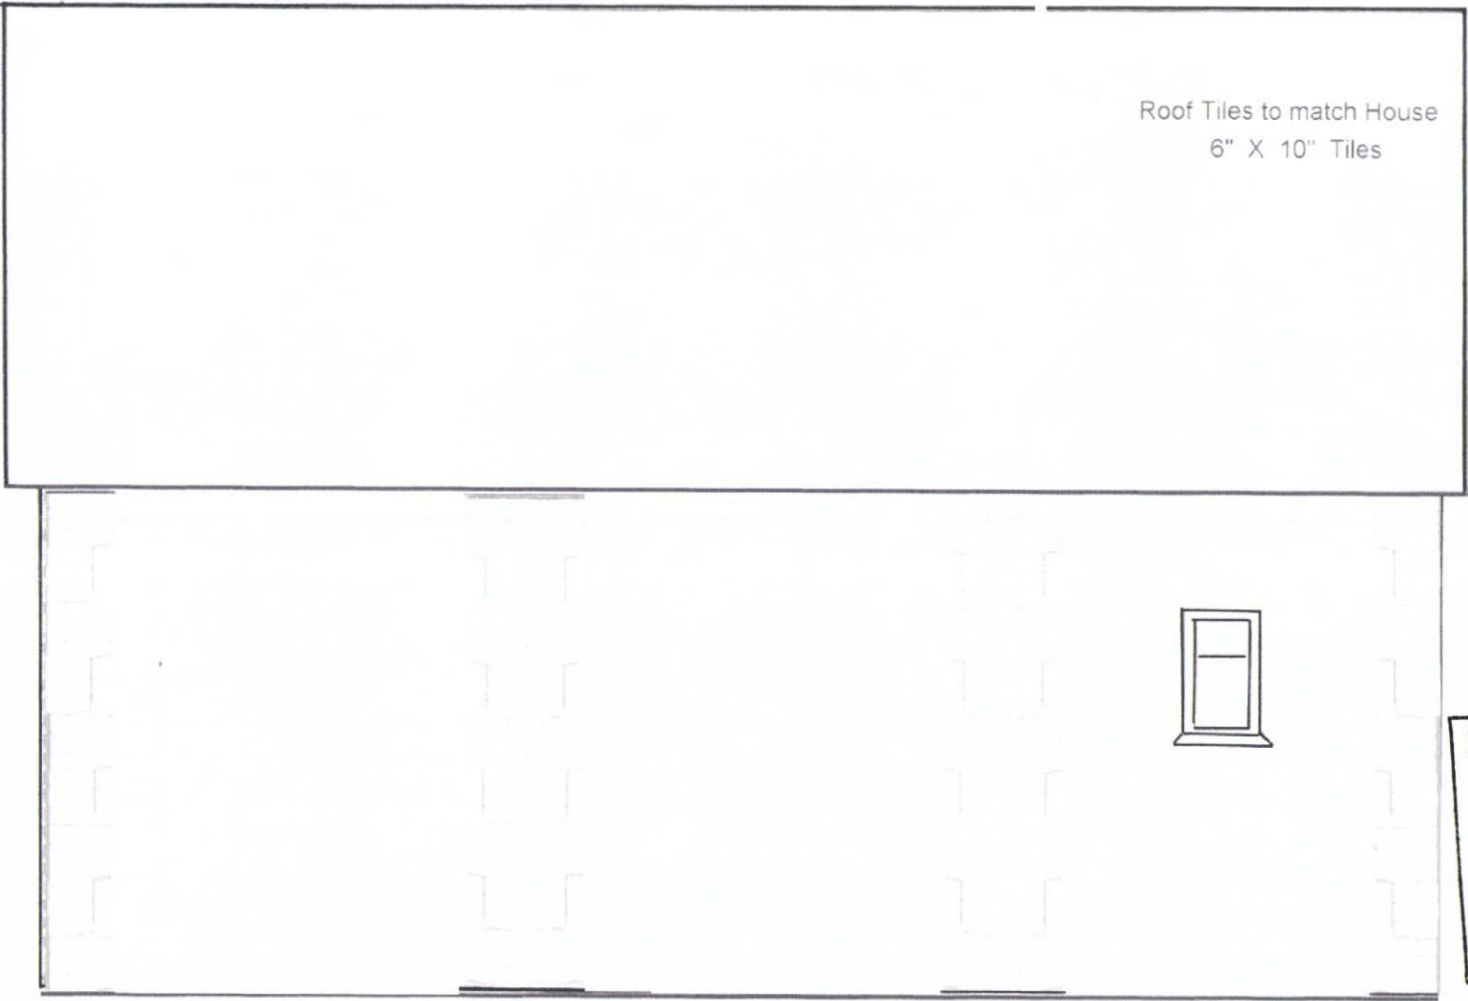

HAVANT BOROUGH
COUNCIL
22 JUL 2013
RECEIVED

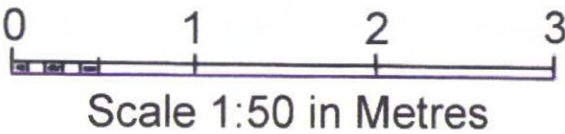

DN 3819/2E ATTACHED