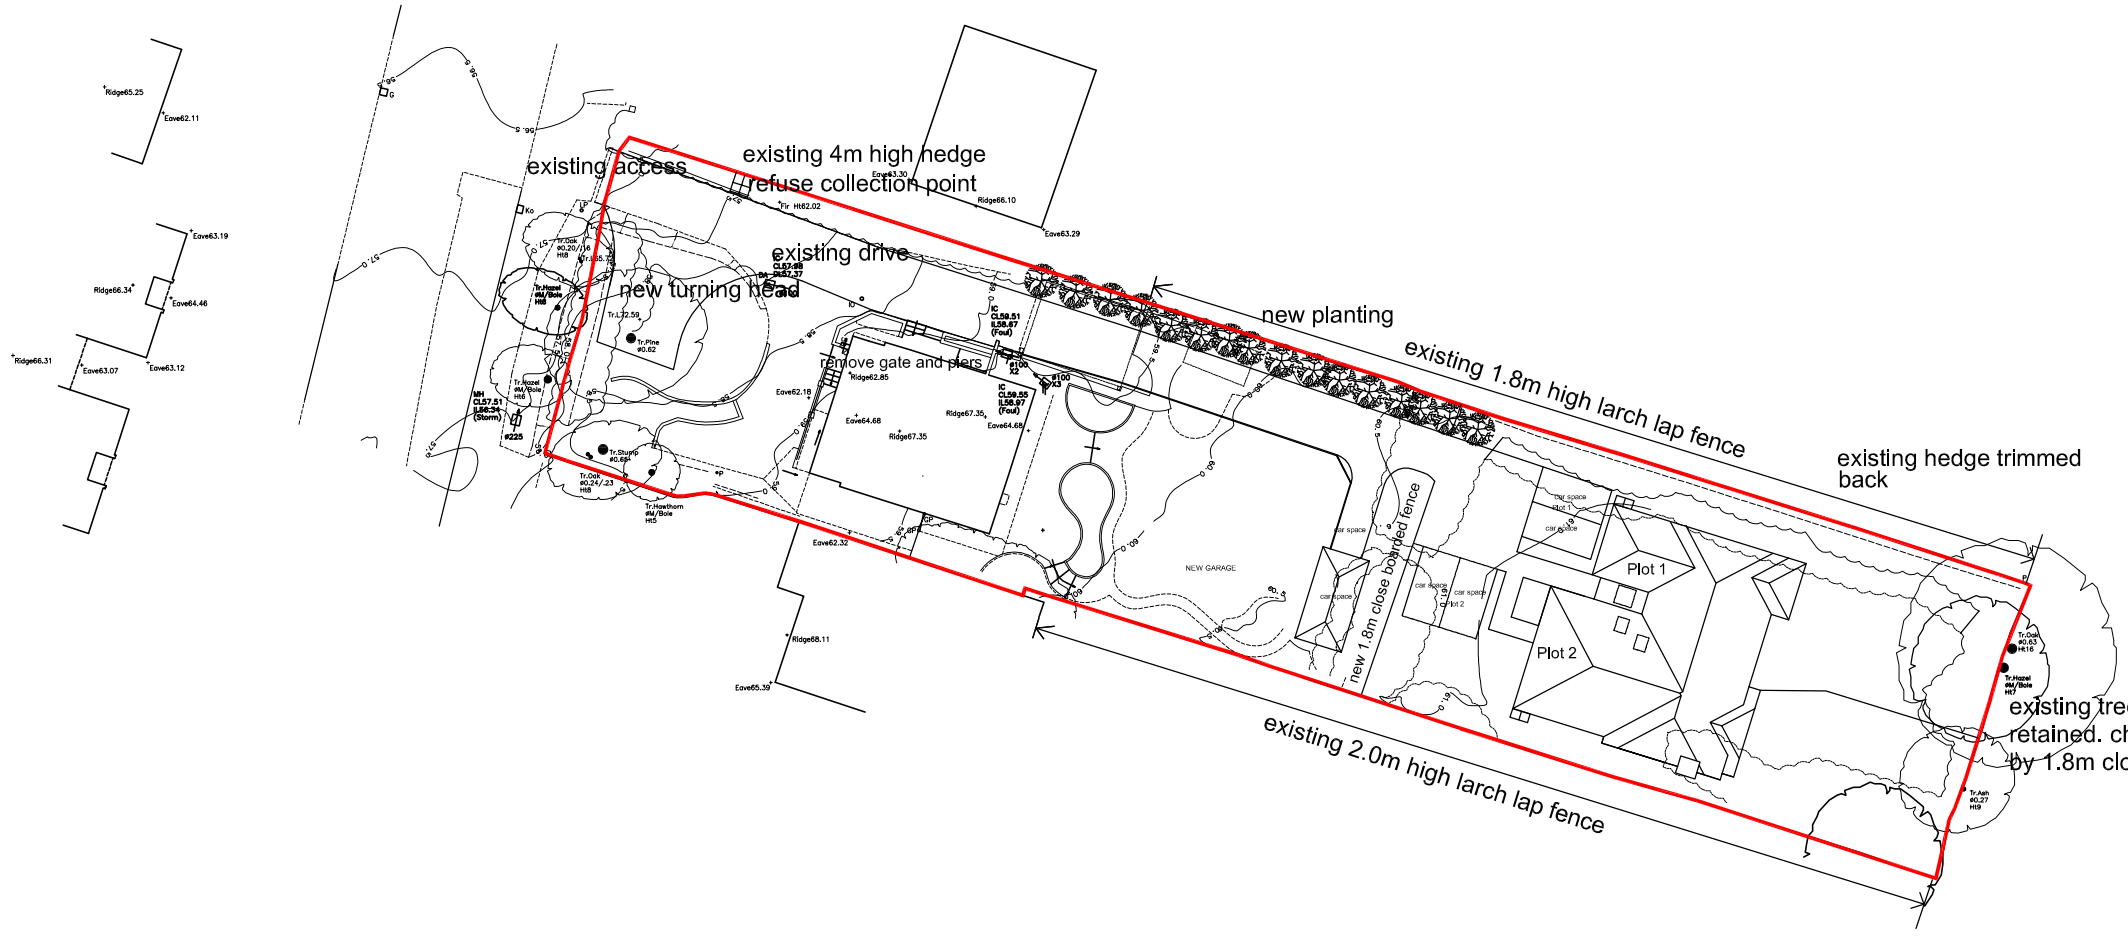

No.	Revision/Issue	Date
B	remove boundary devision	9.1.12
A	two units	2.12.11

Project Name and Address

Proposed Bungalows,
50 London Road,
Cowplain,
Hants

Project 124/01	Sheet 01B
Date 13.06.11	
Scale 1:500	

design

17 Eastern Parade, Fareham,
Hants PO16 0RL
d.design@tiscali.co.uk
07742720557 01329 221329

A3

Site Plan 1:500

1m 5m