


PERMIT

EXISTING

PLAN VIEW




REF: PLAN 2

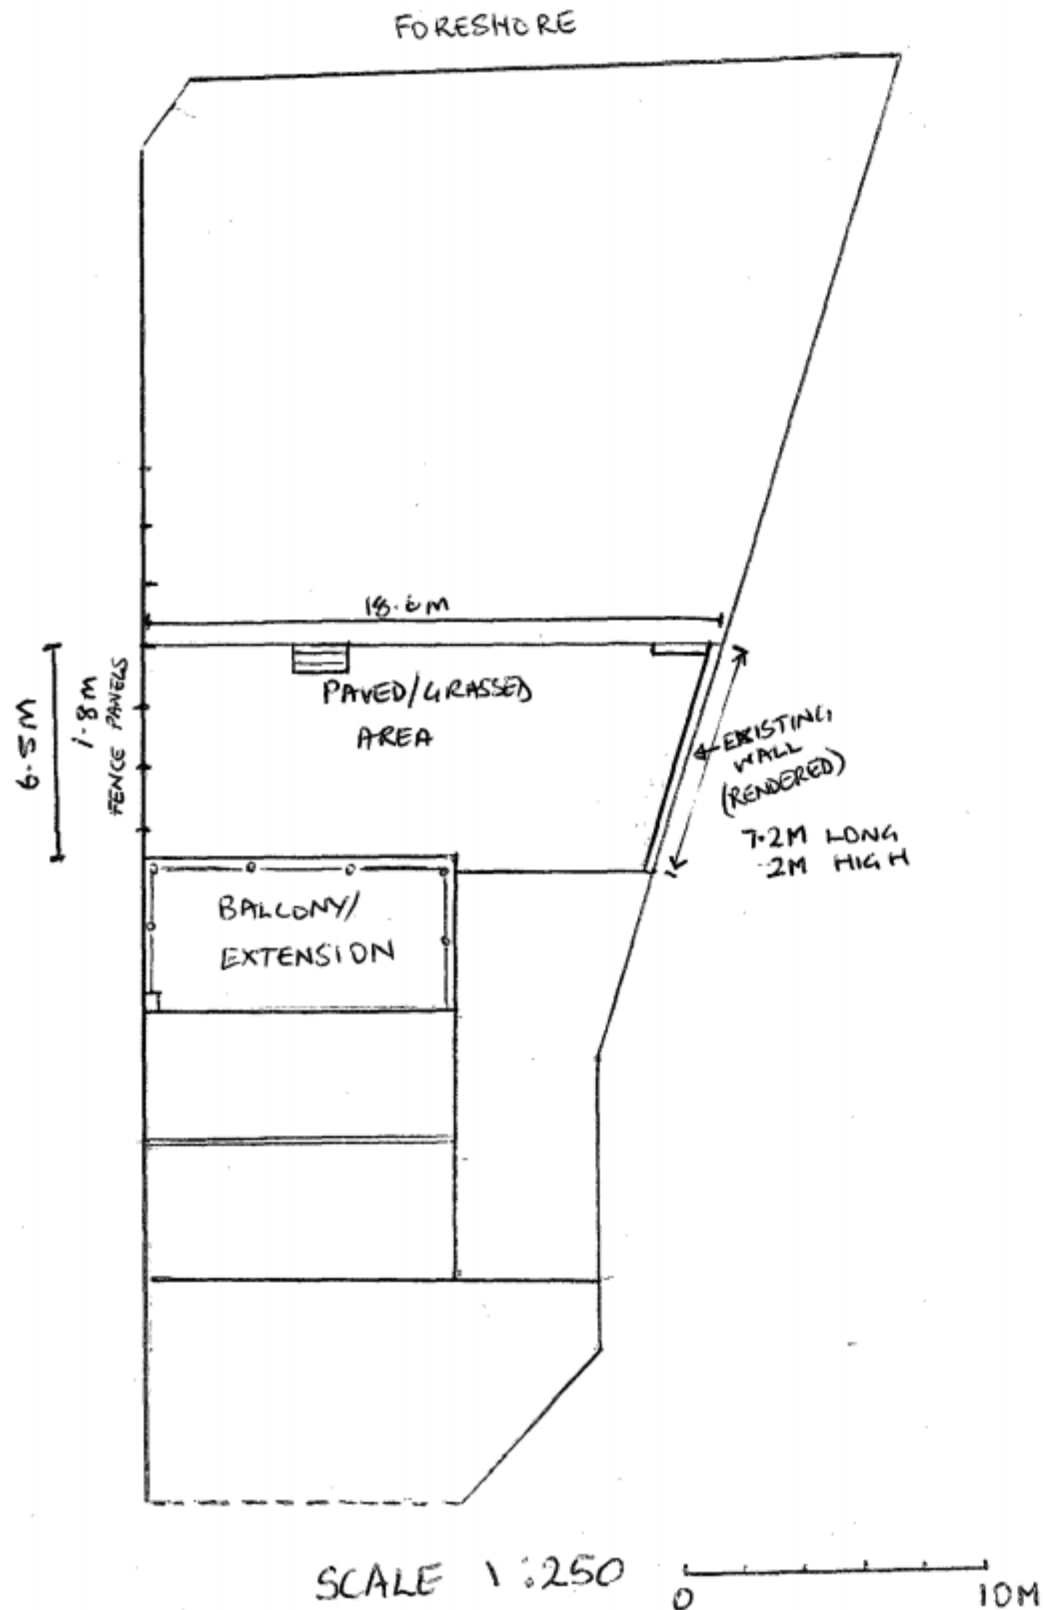

PROPOSED

PLAN VIEW

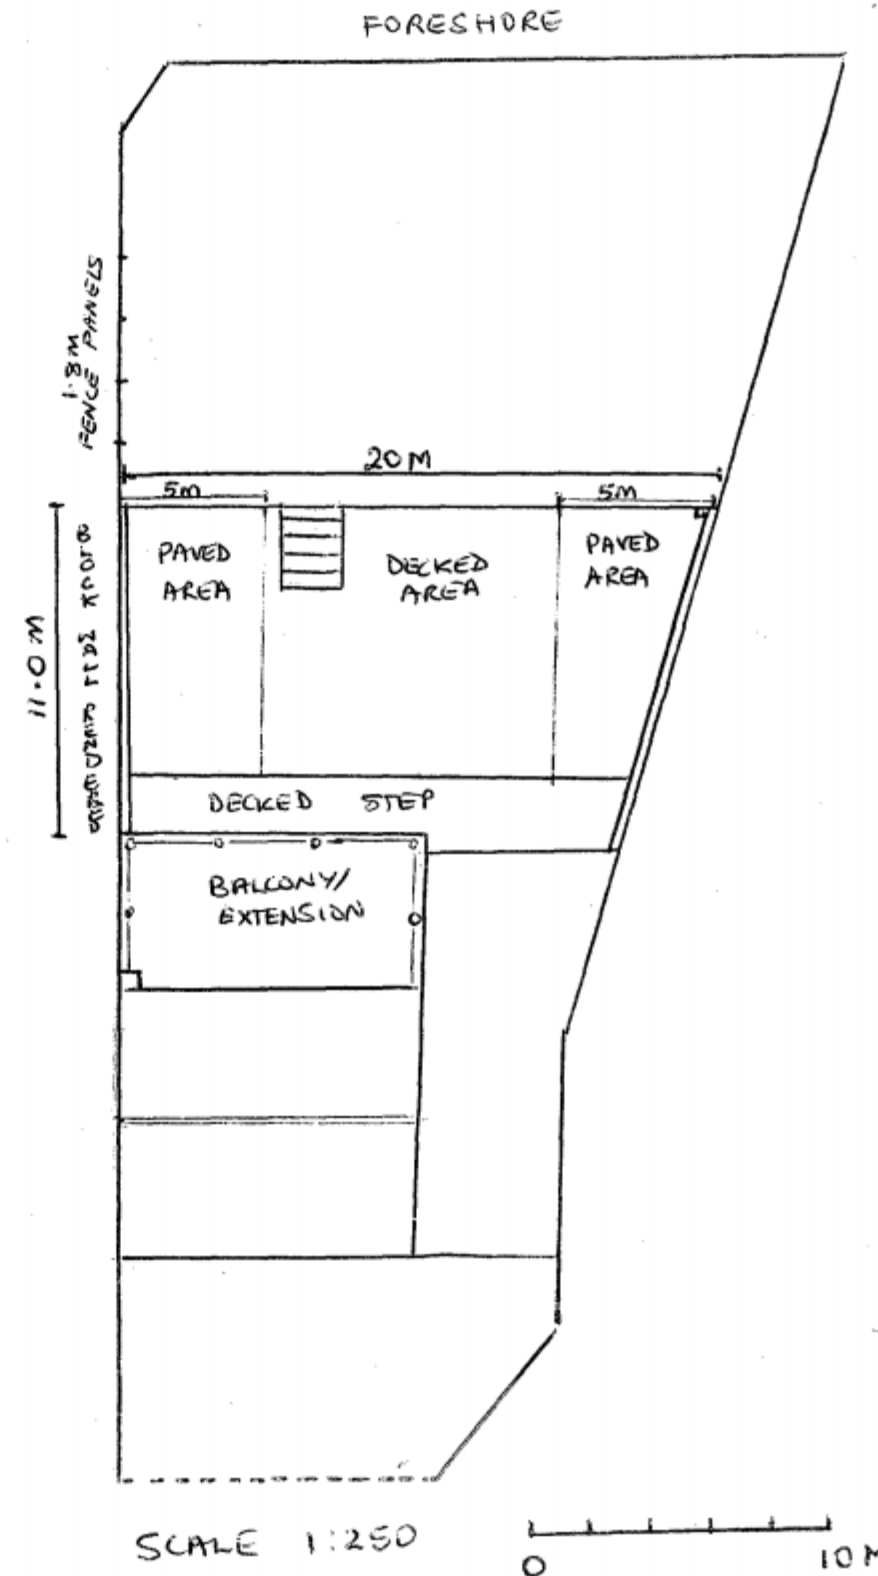

- EXTEND EXISTING
- ▷ BOUNDARY WALL (EXIST)
- ▷ MOVE OUT DWARF WALL (EXISTING)
- ▷ BUILD NEW BOUNDARY WALL N/W SIDE

MR. J. NAZARETH
7 WARREN CLOSE
HAYLING ISLAND
HANTS

07818 - 046878

JUDE.NAZARETH@SAS.COM



DATE: AUG 2010

YOUR REF: APP/10/00623