


PERMIT

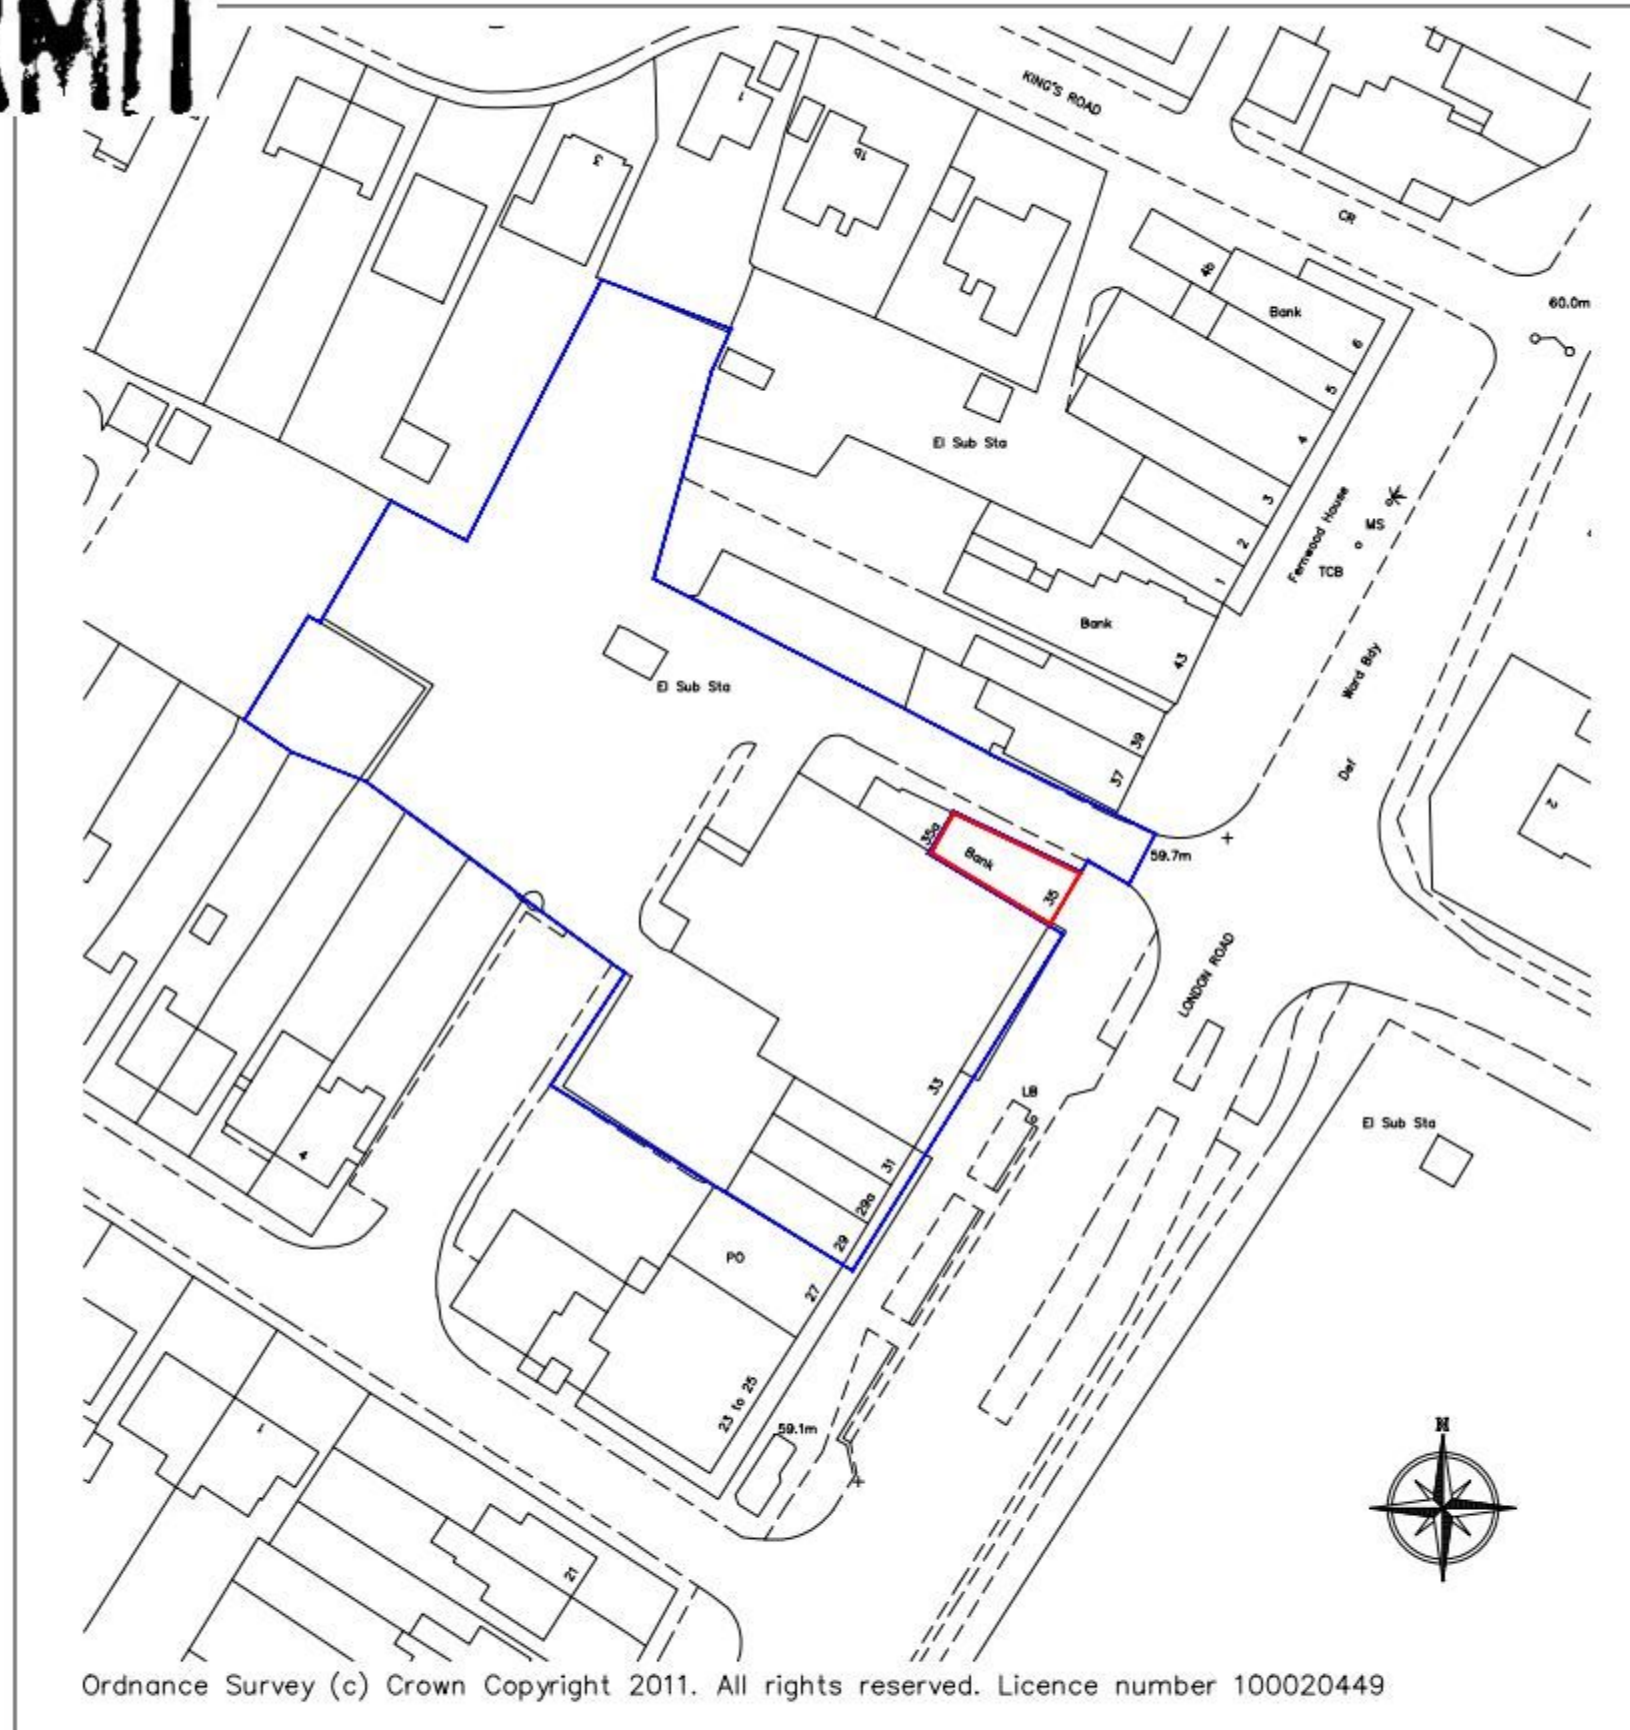

Ordnance Survey (c) Crown Copyright 2011. All rights reserved. Licence number 100020449

Notes
Report any discrepancies to the author.
Do not scale from this drawing.
Copyright Househam Henderson Architects.



Rev	Description	By	Check	Date
-----	-------------	----	-------	------

househamhenderson
architects

3 Charlecole Mews Staple Gardens Winchester Hampshire SO23 8SR
T 01962 835500 F 01962 835501 winchester@hharchitects.co.uk

Client
Lidl UK GMBH

Project
Lidl Cowplain Alterations

Drawing
Location Plan

Scale	Date	Author	Checked
1:1250	Feb 2011	TL	-

Project No	Drawing No	Revision
3495	D30	PO