



PERMIT

NOTES:
Do not Scale from this Drawing except for planning purposes.
Drawing prepared for planning only.
This drawing is the copyright of MF Designs Ltd.

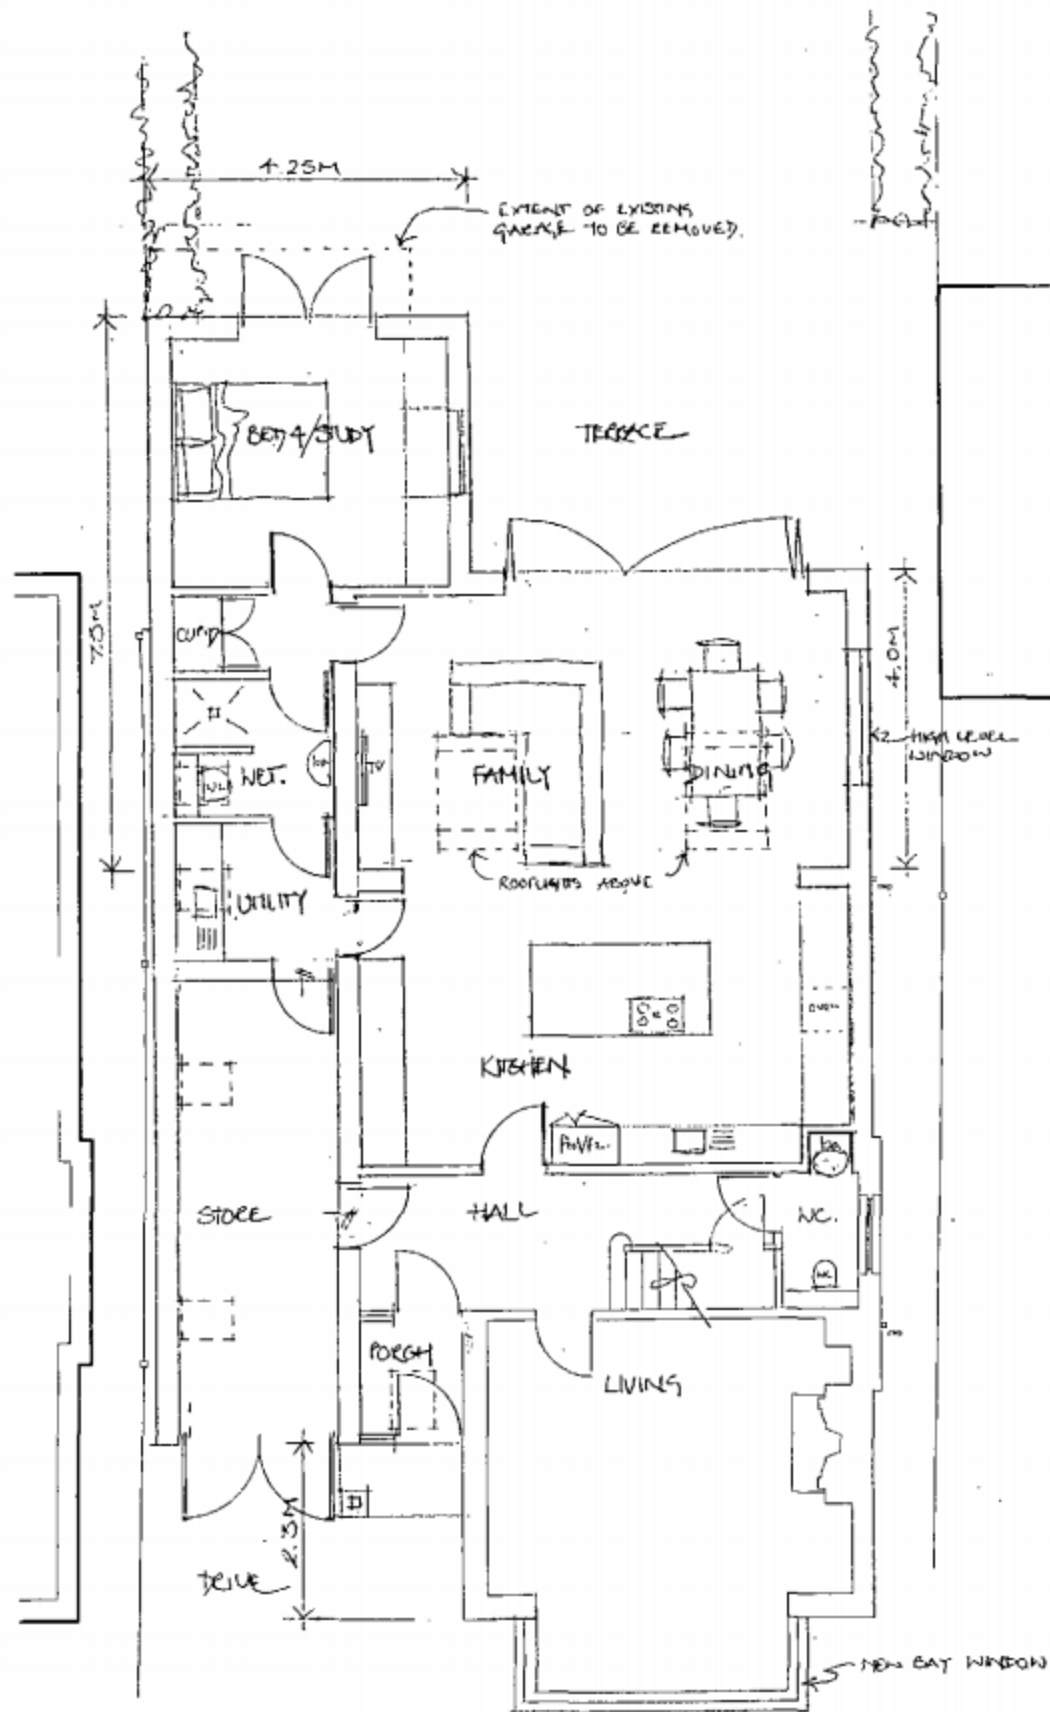


Ground

EXTENSIONS AND ALTERATIONS
20 WICKOR WAY, EMSWORTH. HAMPSHIRE. PO10 7RE

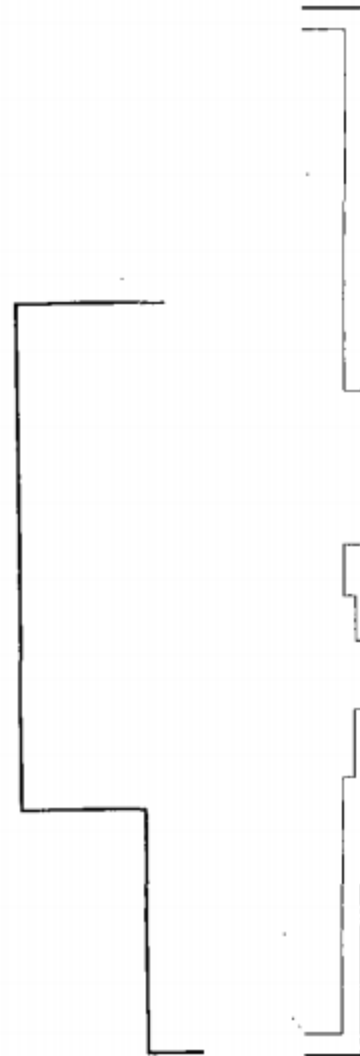

First

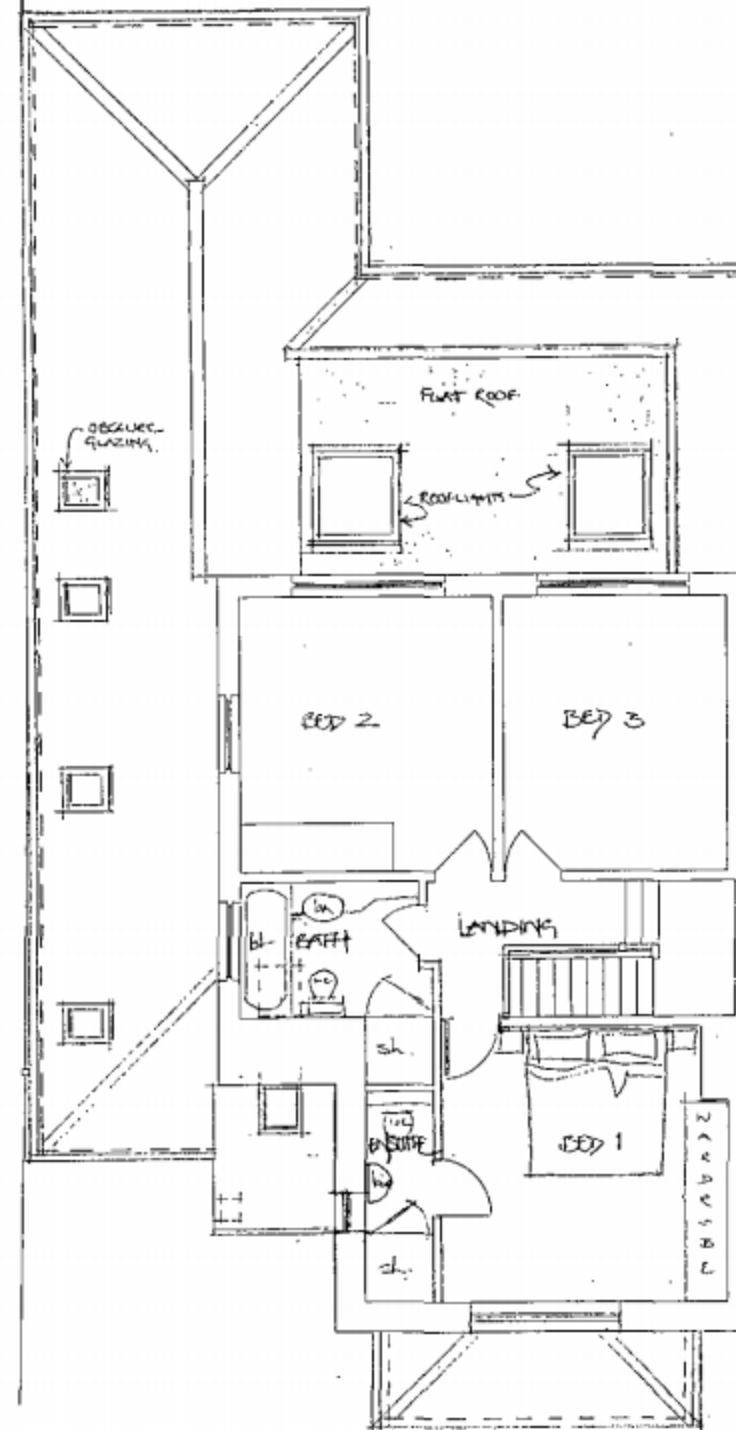

HAVANT BOROUGH
COUNCIL
16 MAR 2011
RECEIVED



mf designs ltd

Chartered Architects



12 Wensley Gardens • Emsworth • Hampshire • PO10 7RA tlf 01243 377766
Director: Martin Farrer RIBA • Co Registration No.4507379 e admin@mfdesigns.org.uk

Date: March 2011 Job No: 3014
Scale: 1:100 Drg No: 05