



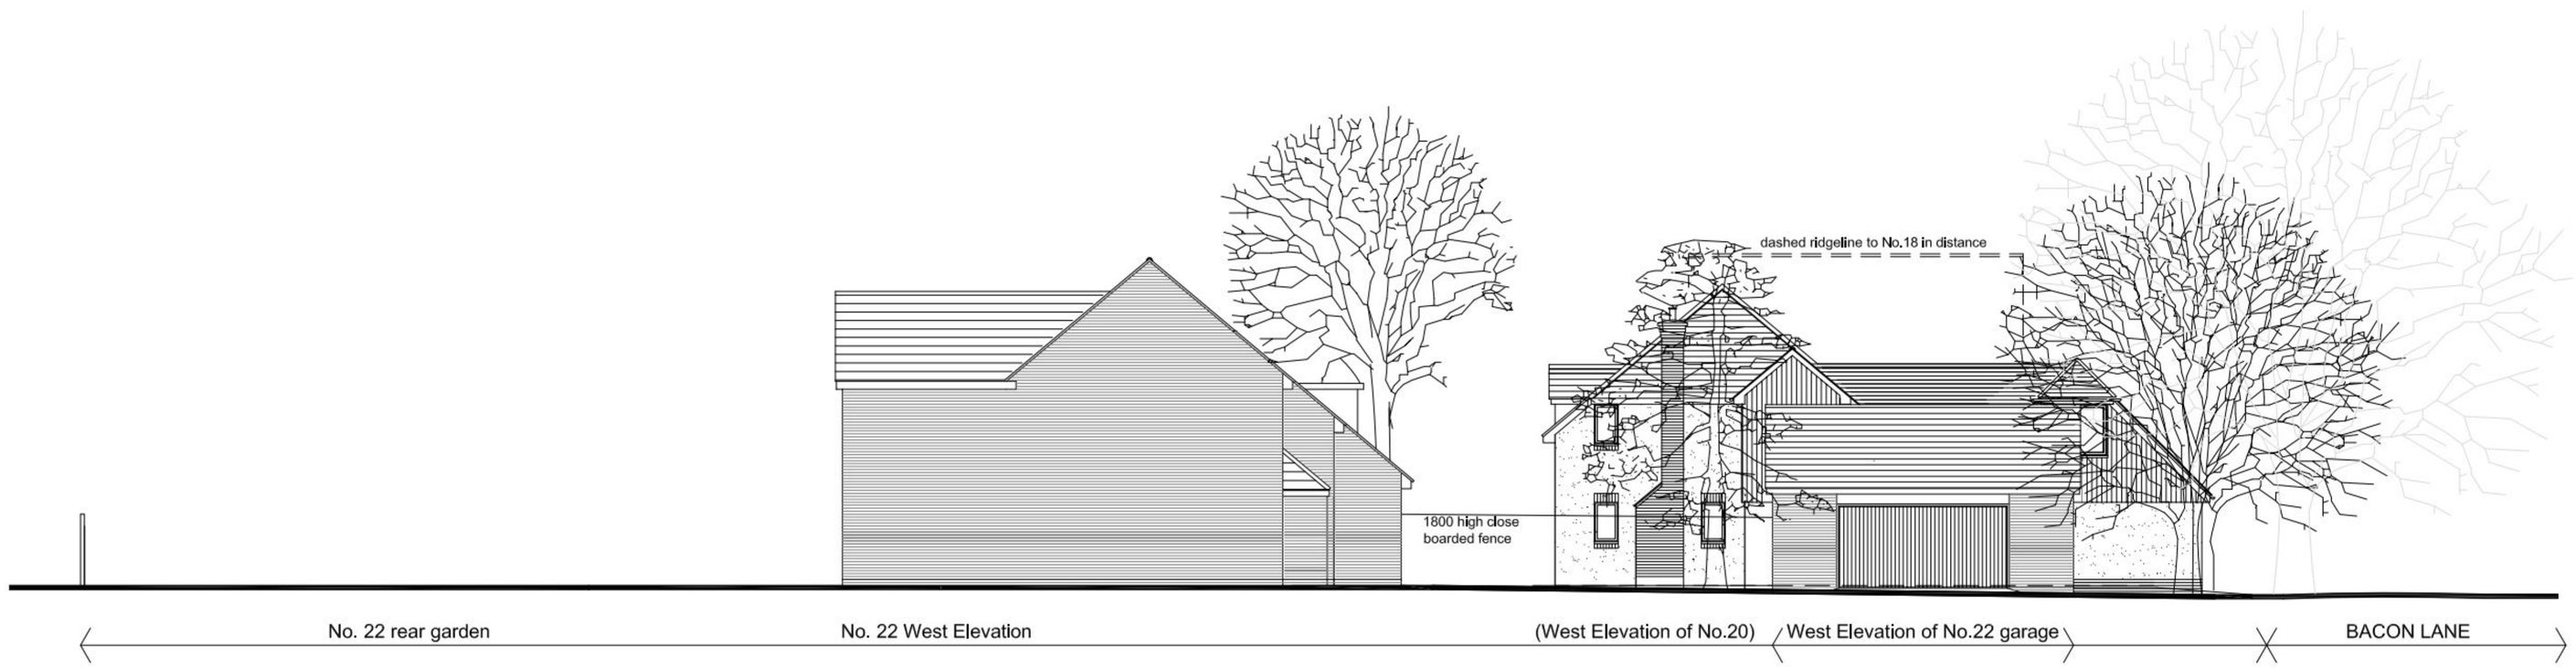

PERMIT

notes:

revisions: A | 6.10.11 | JG | PLANNING APPLICATION

revisions:

0 100mm @A1

NOTE: The contractor is responsible for checking all site dimensions and levels. These should be checked prior to the ordering of any components and before the commencement of the works. All discrepancies should be brought to the attention of the Contract Administator

Mr & Mrs Cornelius

Garage Studio

20 Bacon Lane, Hayling Island

drawing information

title: PROPOSED COMPOSITE ELEVATIONS

status: PLANNING
date: OCTOBER 2011
scale: 1:100 at A1
drawn: JG
chk'd:

pwp architects

PWP Architects Ltd 61 South Street, Havant, Hampshire PO9 1BZ
t: 02392 482494 f: 02392 481152
e: design@pwp-architects.com
w: www.pwp-architects.com

job: 4853 dwg: 1252 rev: A