
FULL SCALE GLAZING BAR SECTION

PERMIT

RCVD - 23/7/10

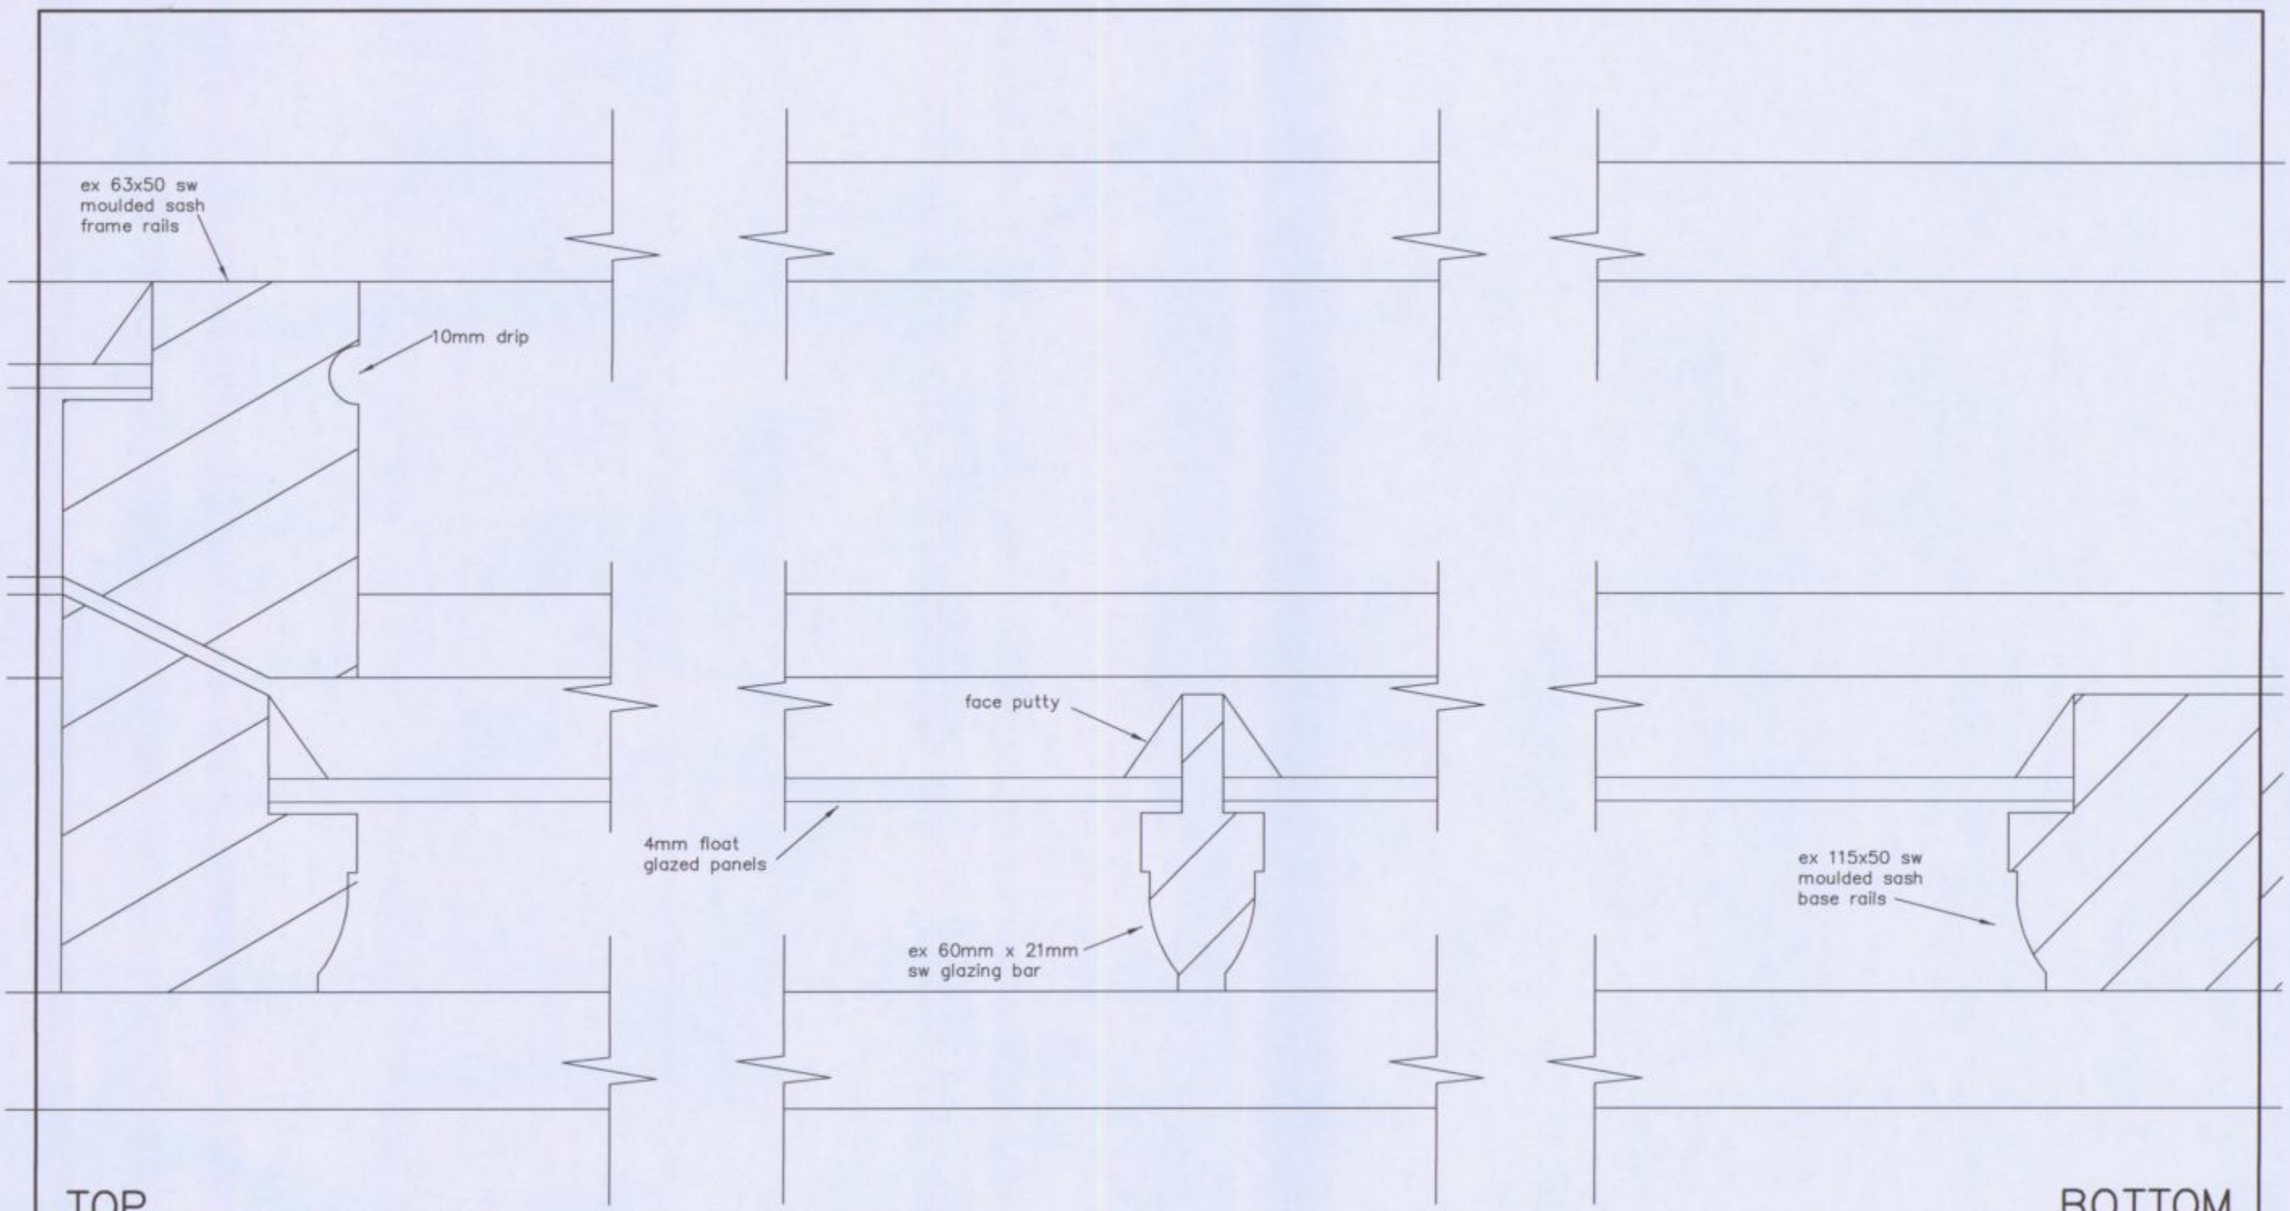

Scale 1:1
Drawn MHC/ALB
Date 22/07/10

Revisions

A. Glazing bar slimmed. 23/07/10
B.

Martin Critchley
Consultants Ltd.
First Floor, 7 North Street
Havant, Hampshire, PO9 1PW
023 92 474 919
critchleyarchitect@hotmail.com

47 & 49 Norfolk Crescent
Hayling Island Replacement Window–F/S

1019–602 A