PERMIT

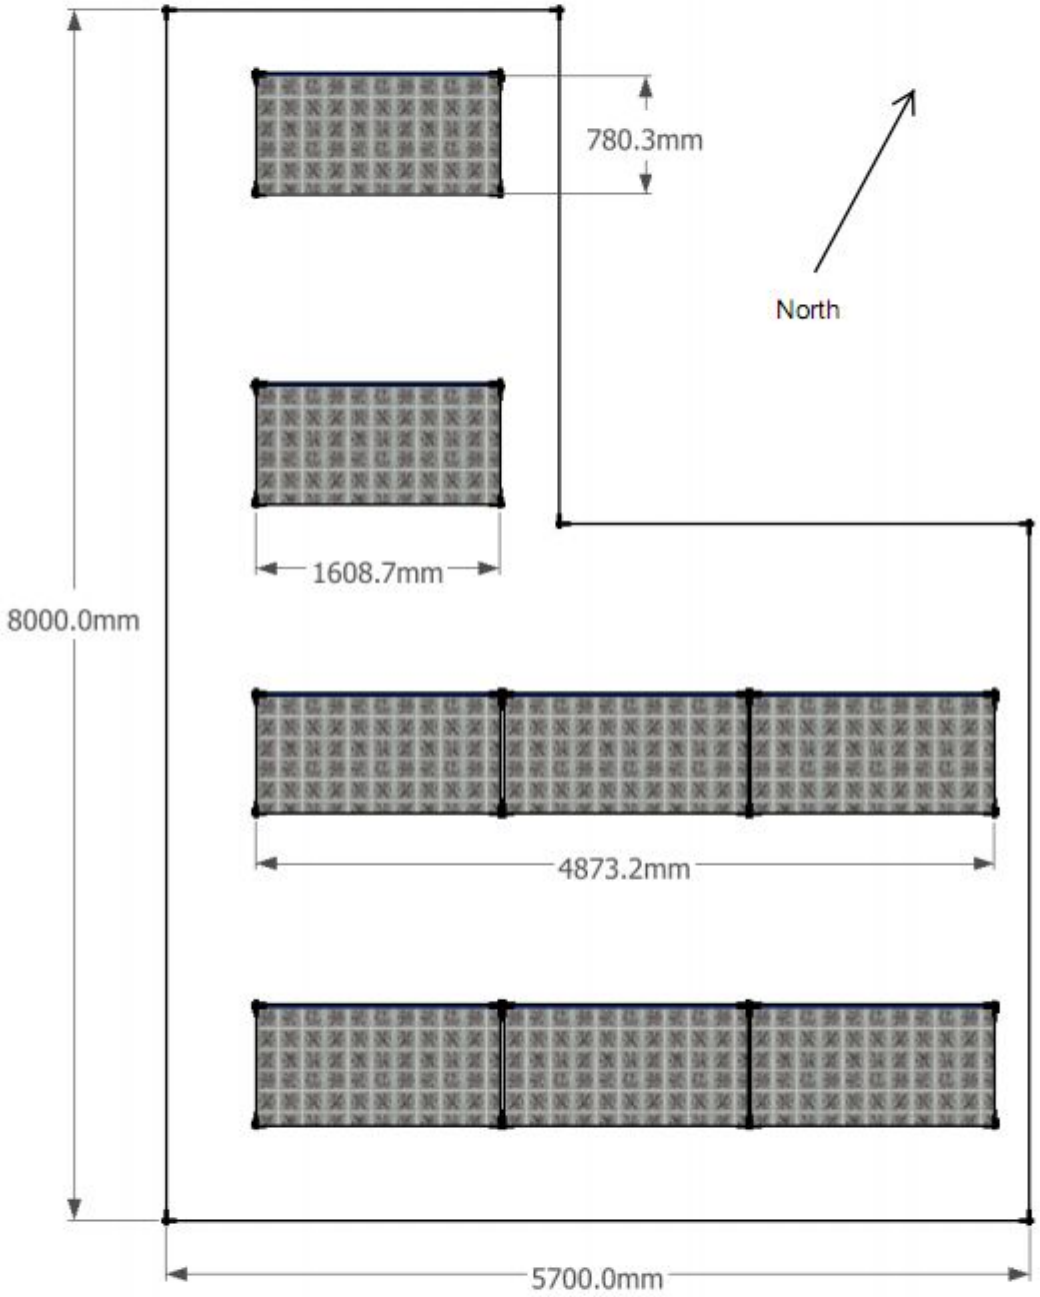

PLAN VIEW
SCALE 1:50

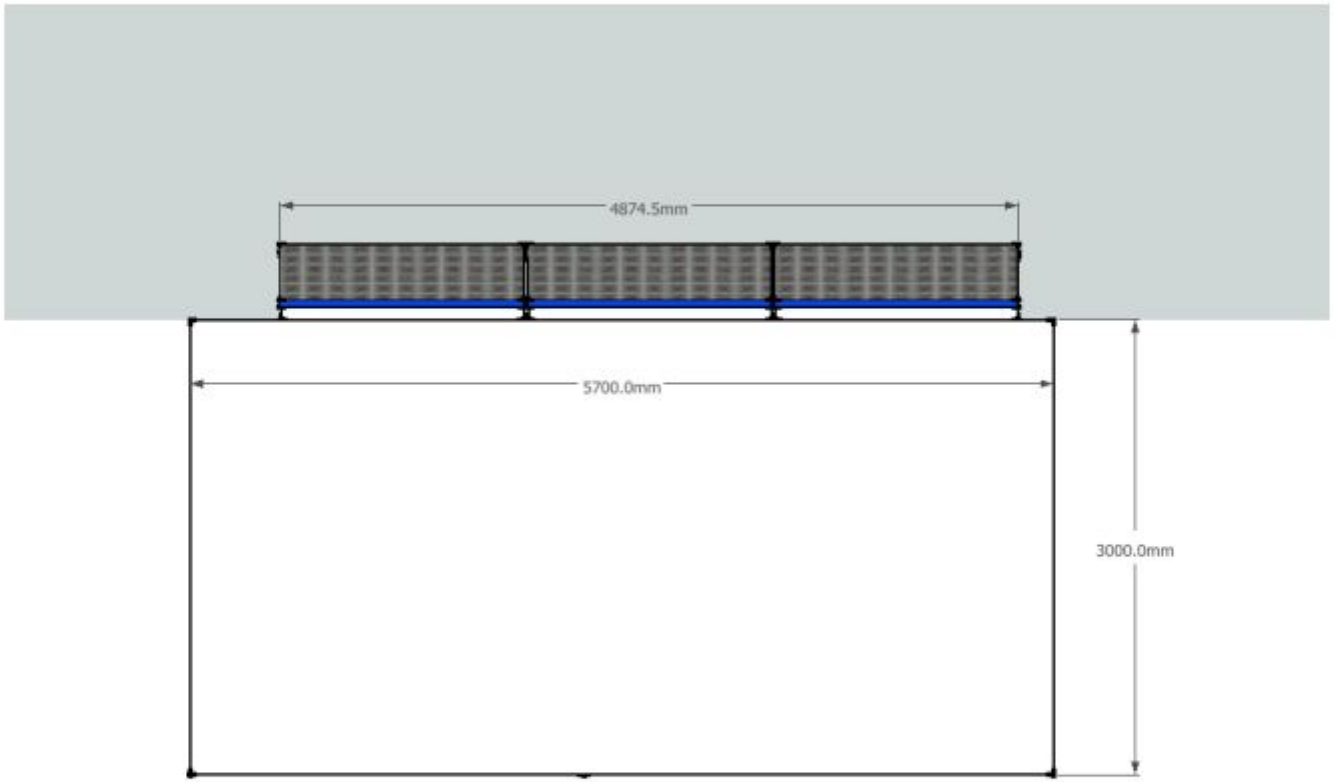

SOUTH ELEVATION
SCALE 1:50

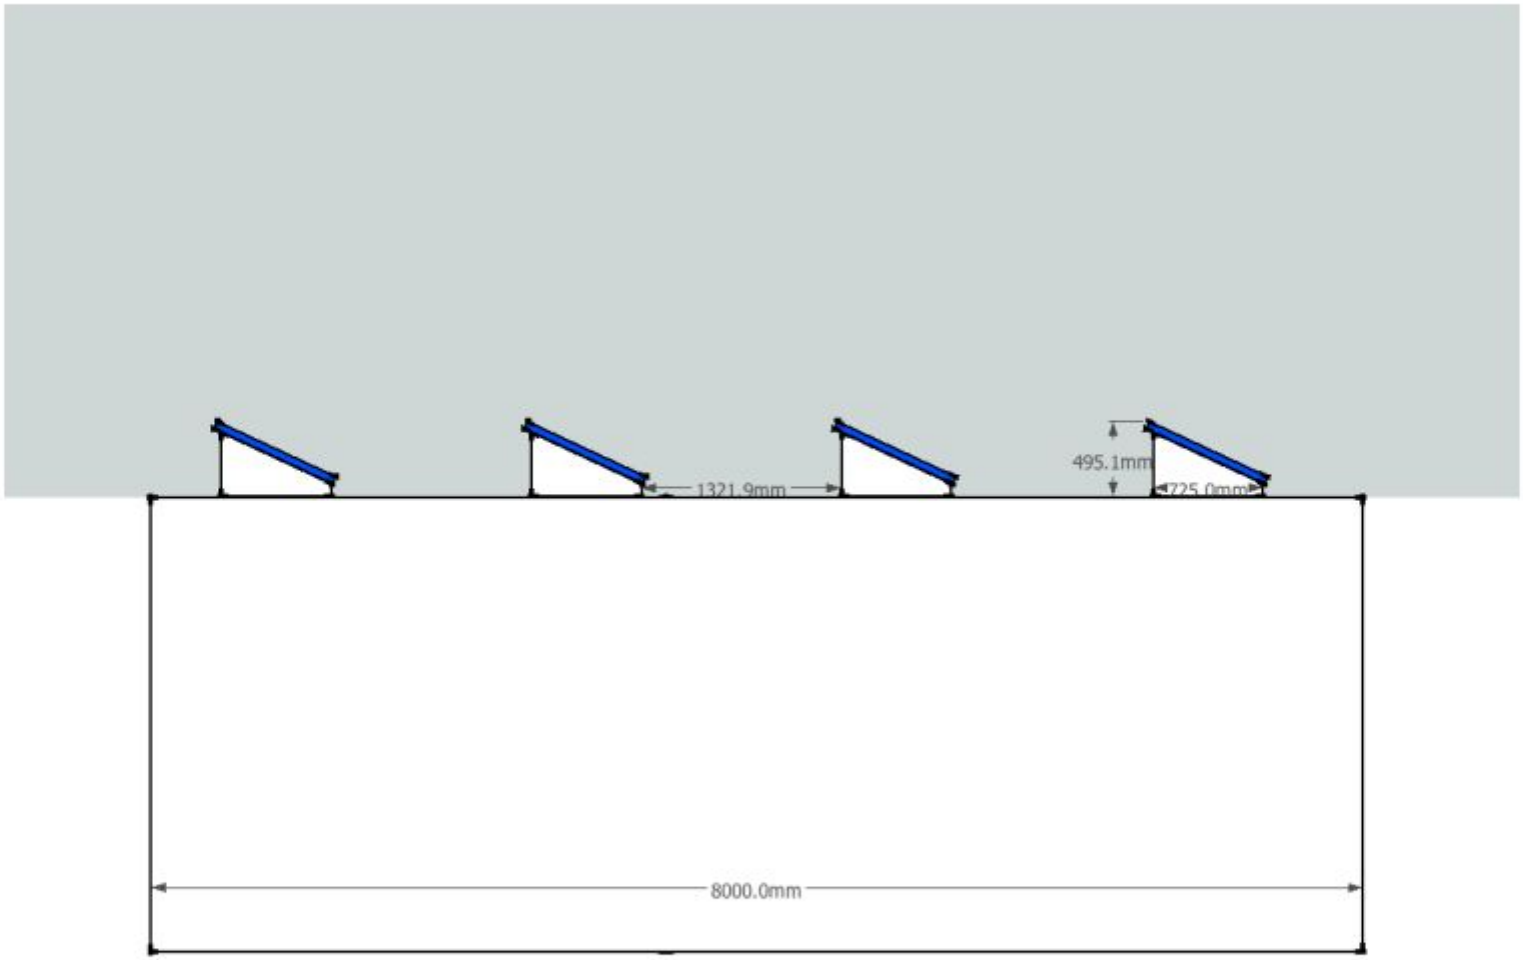

WEST ELEVATION
SCALE 1:50

SOUTH WEST 3D

