
PERMIT

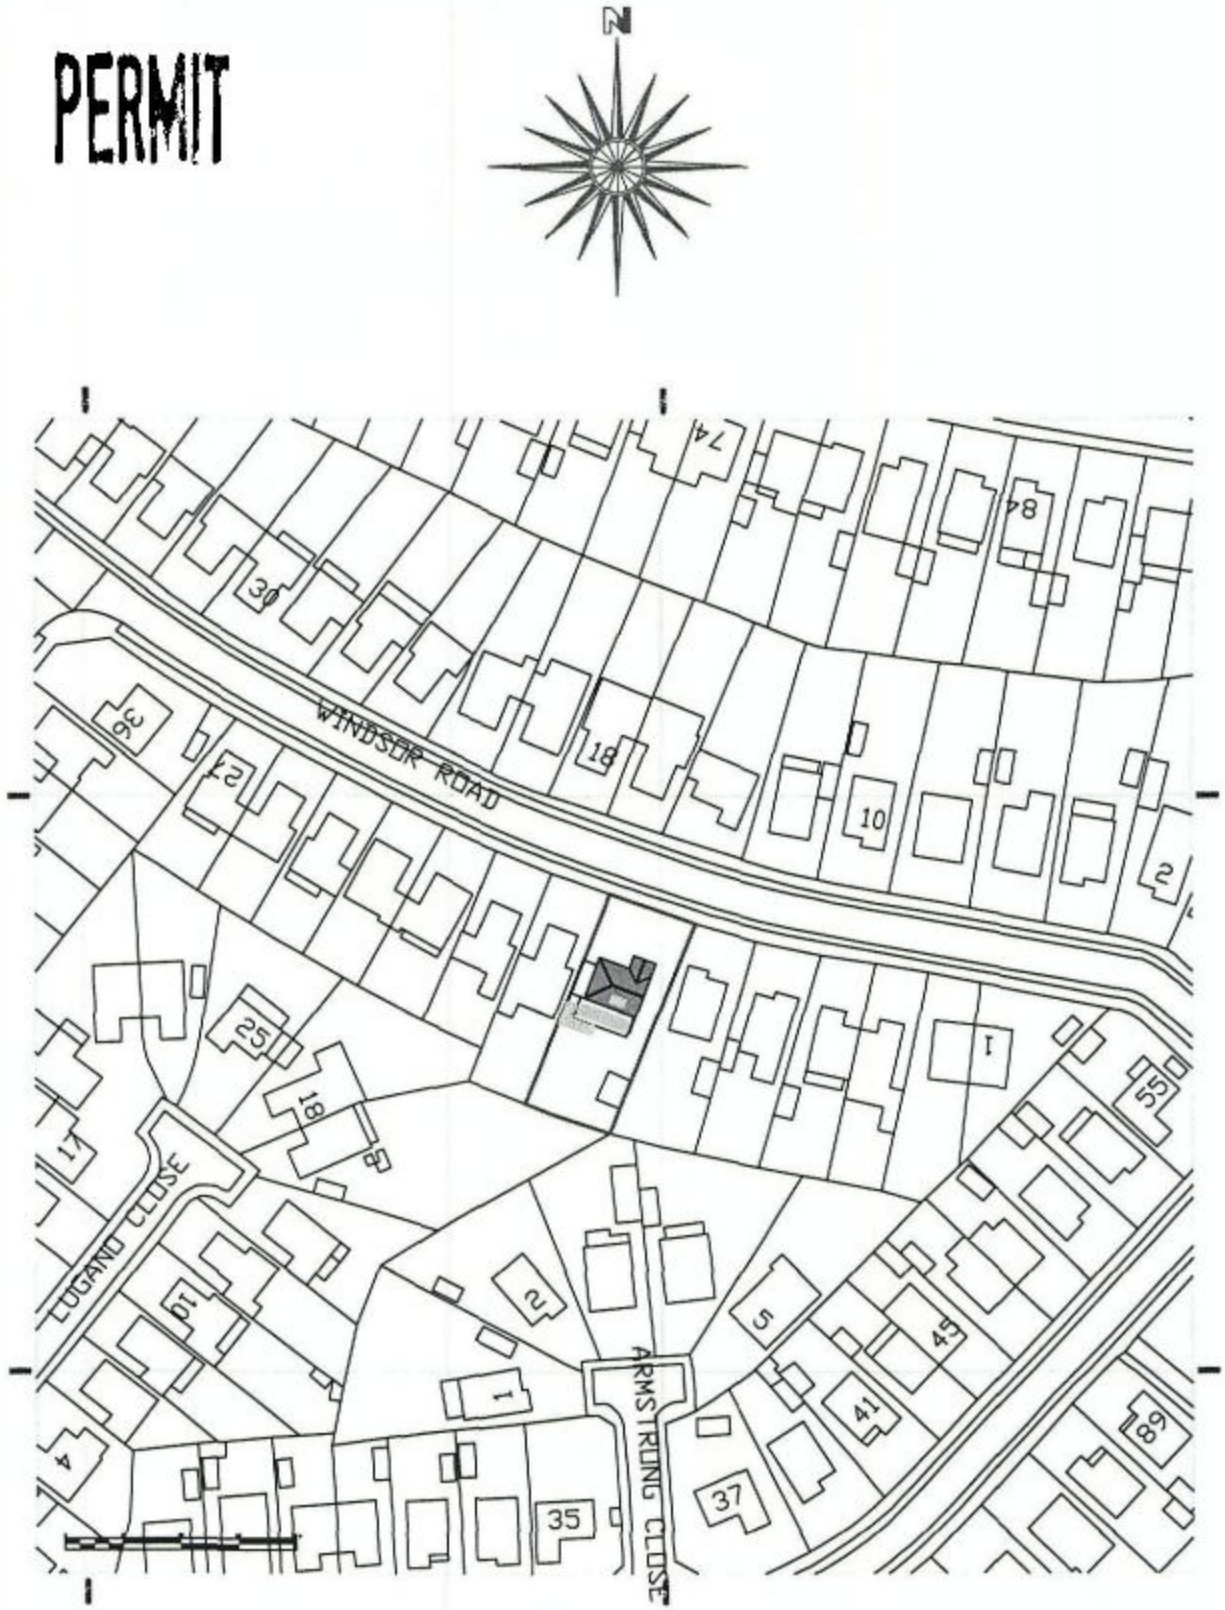

The Energy Conservation Group

Title:	Drawn By:	B.Wyatt	Drawing No:
SITE PLAN	Date:	26/01/2011	40/BARB/8873/BW/14
	Scale:	1:1250	