


- Tree Stem
- Tree Canopy Spread
- Root Protection Area
- Permeable RPA
- Protective Barrier Fencing

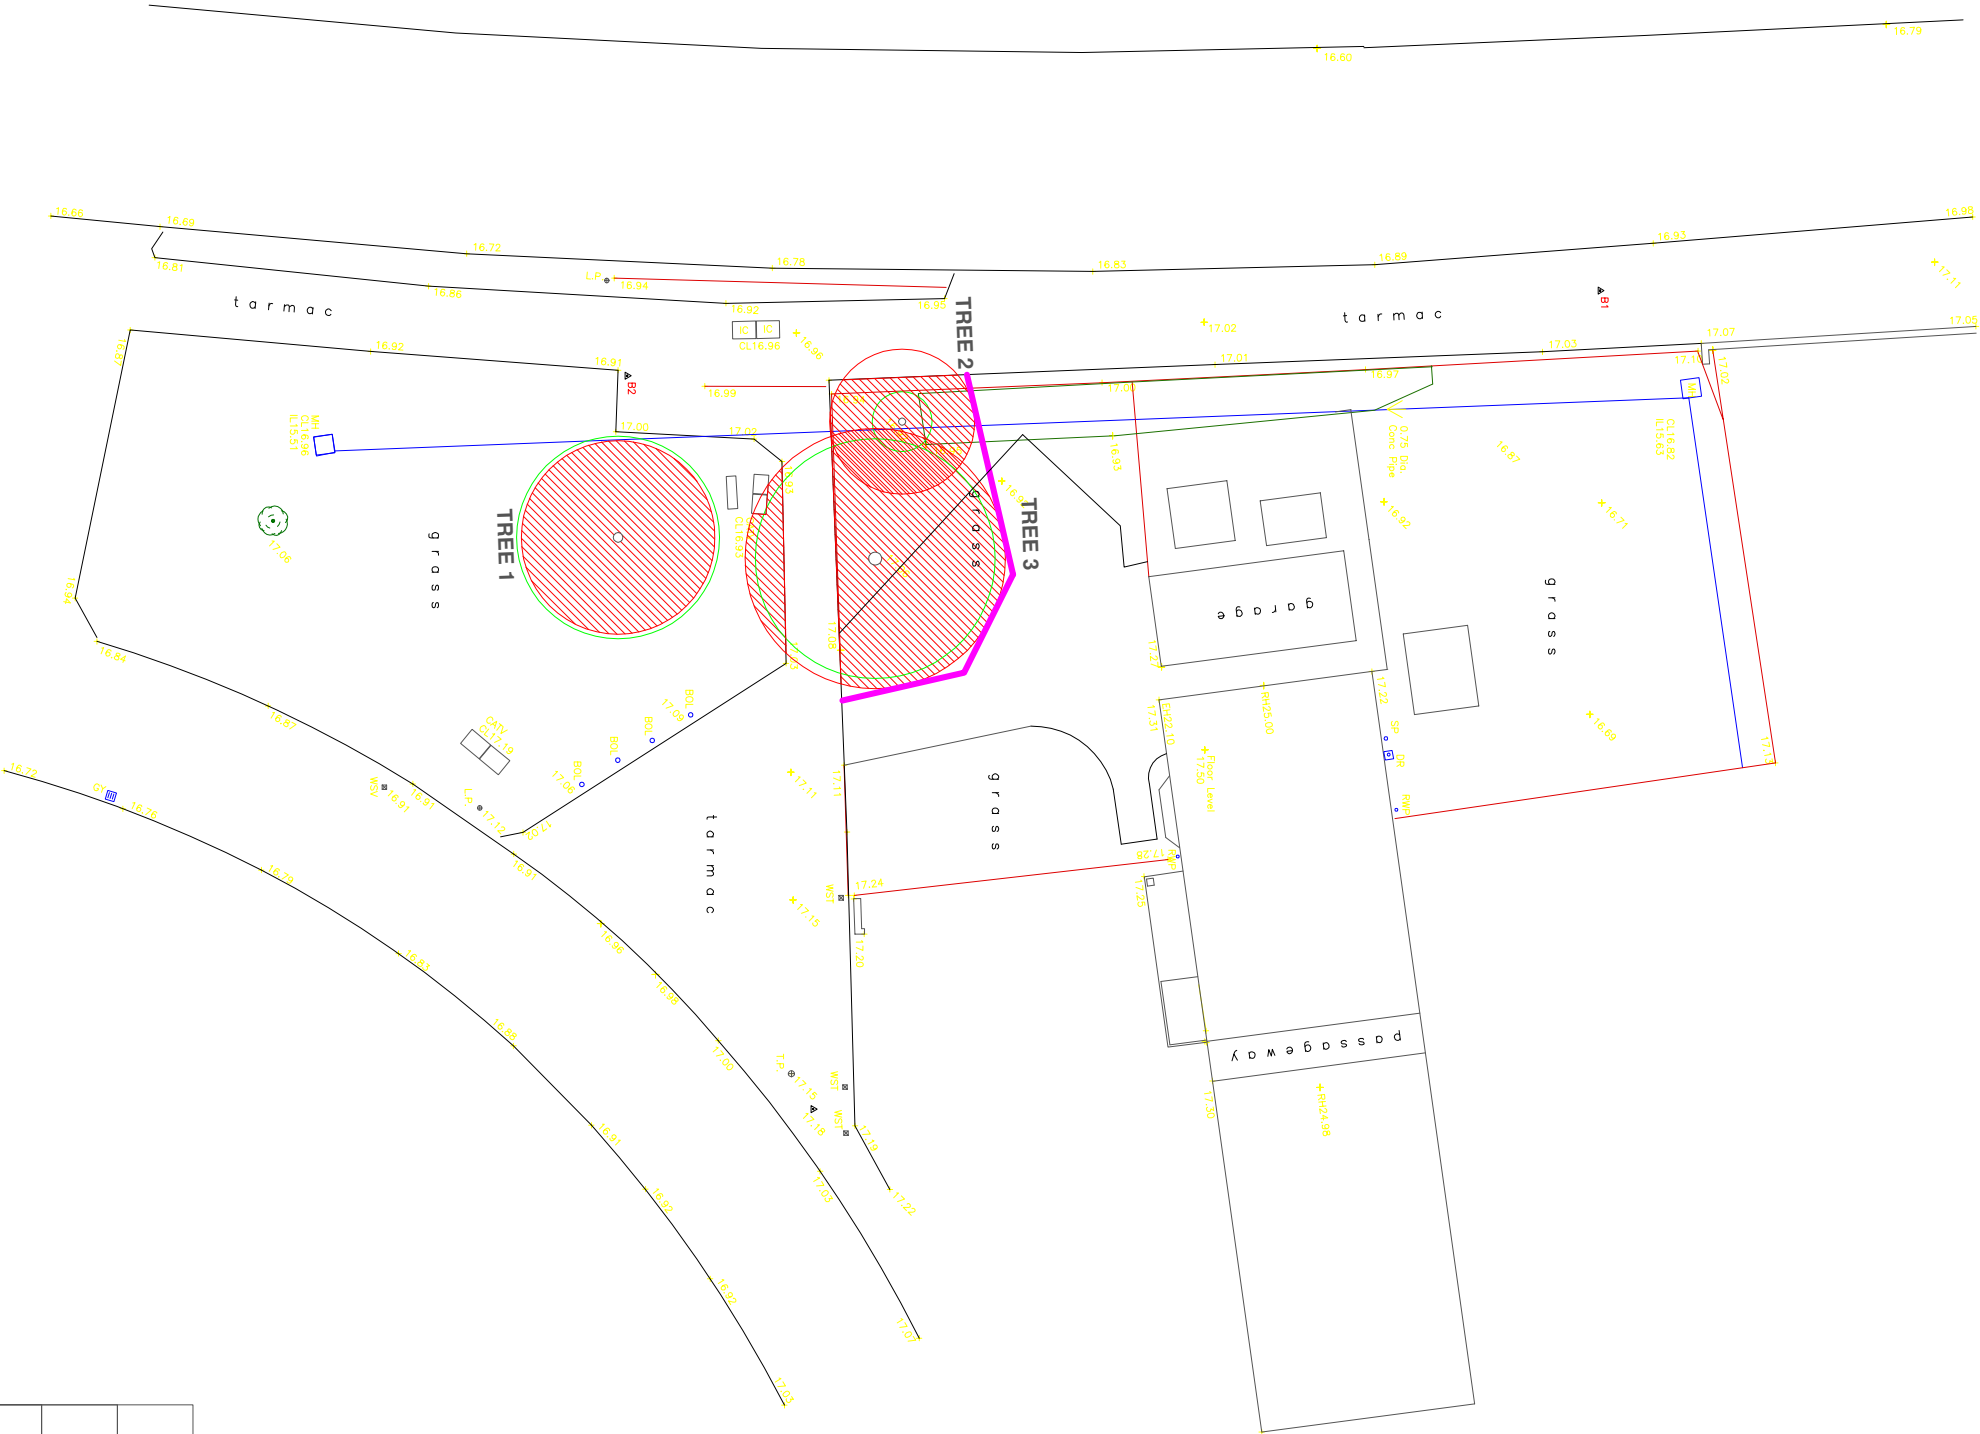

Drawing Name: Existing Tree Survey	
Ref: BR04/09	Rev: A
Scale: 1:250	Paper Size: A3