


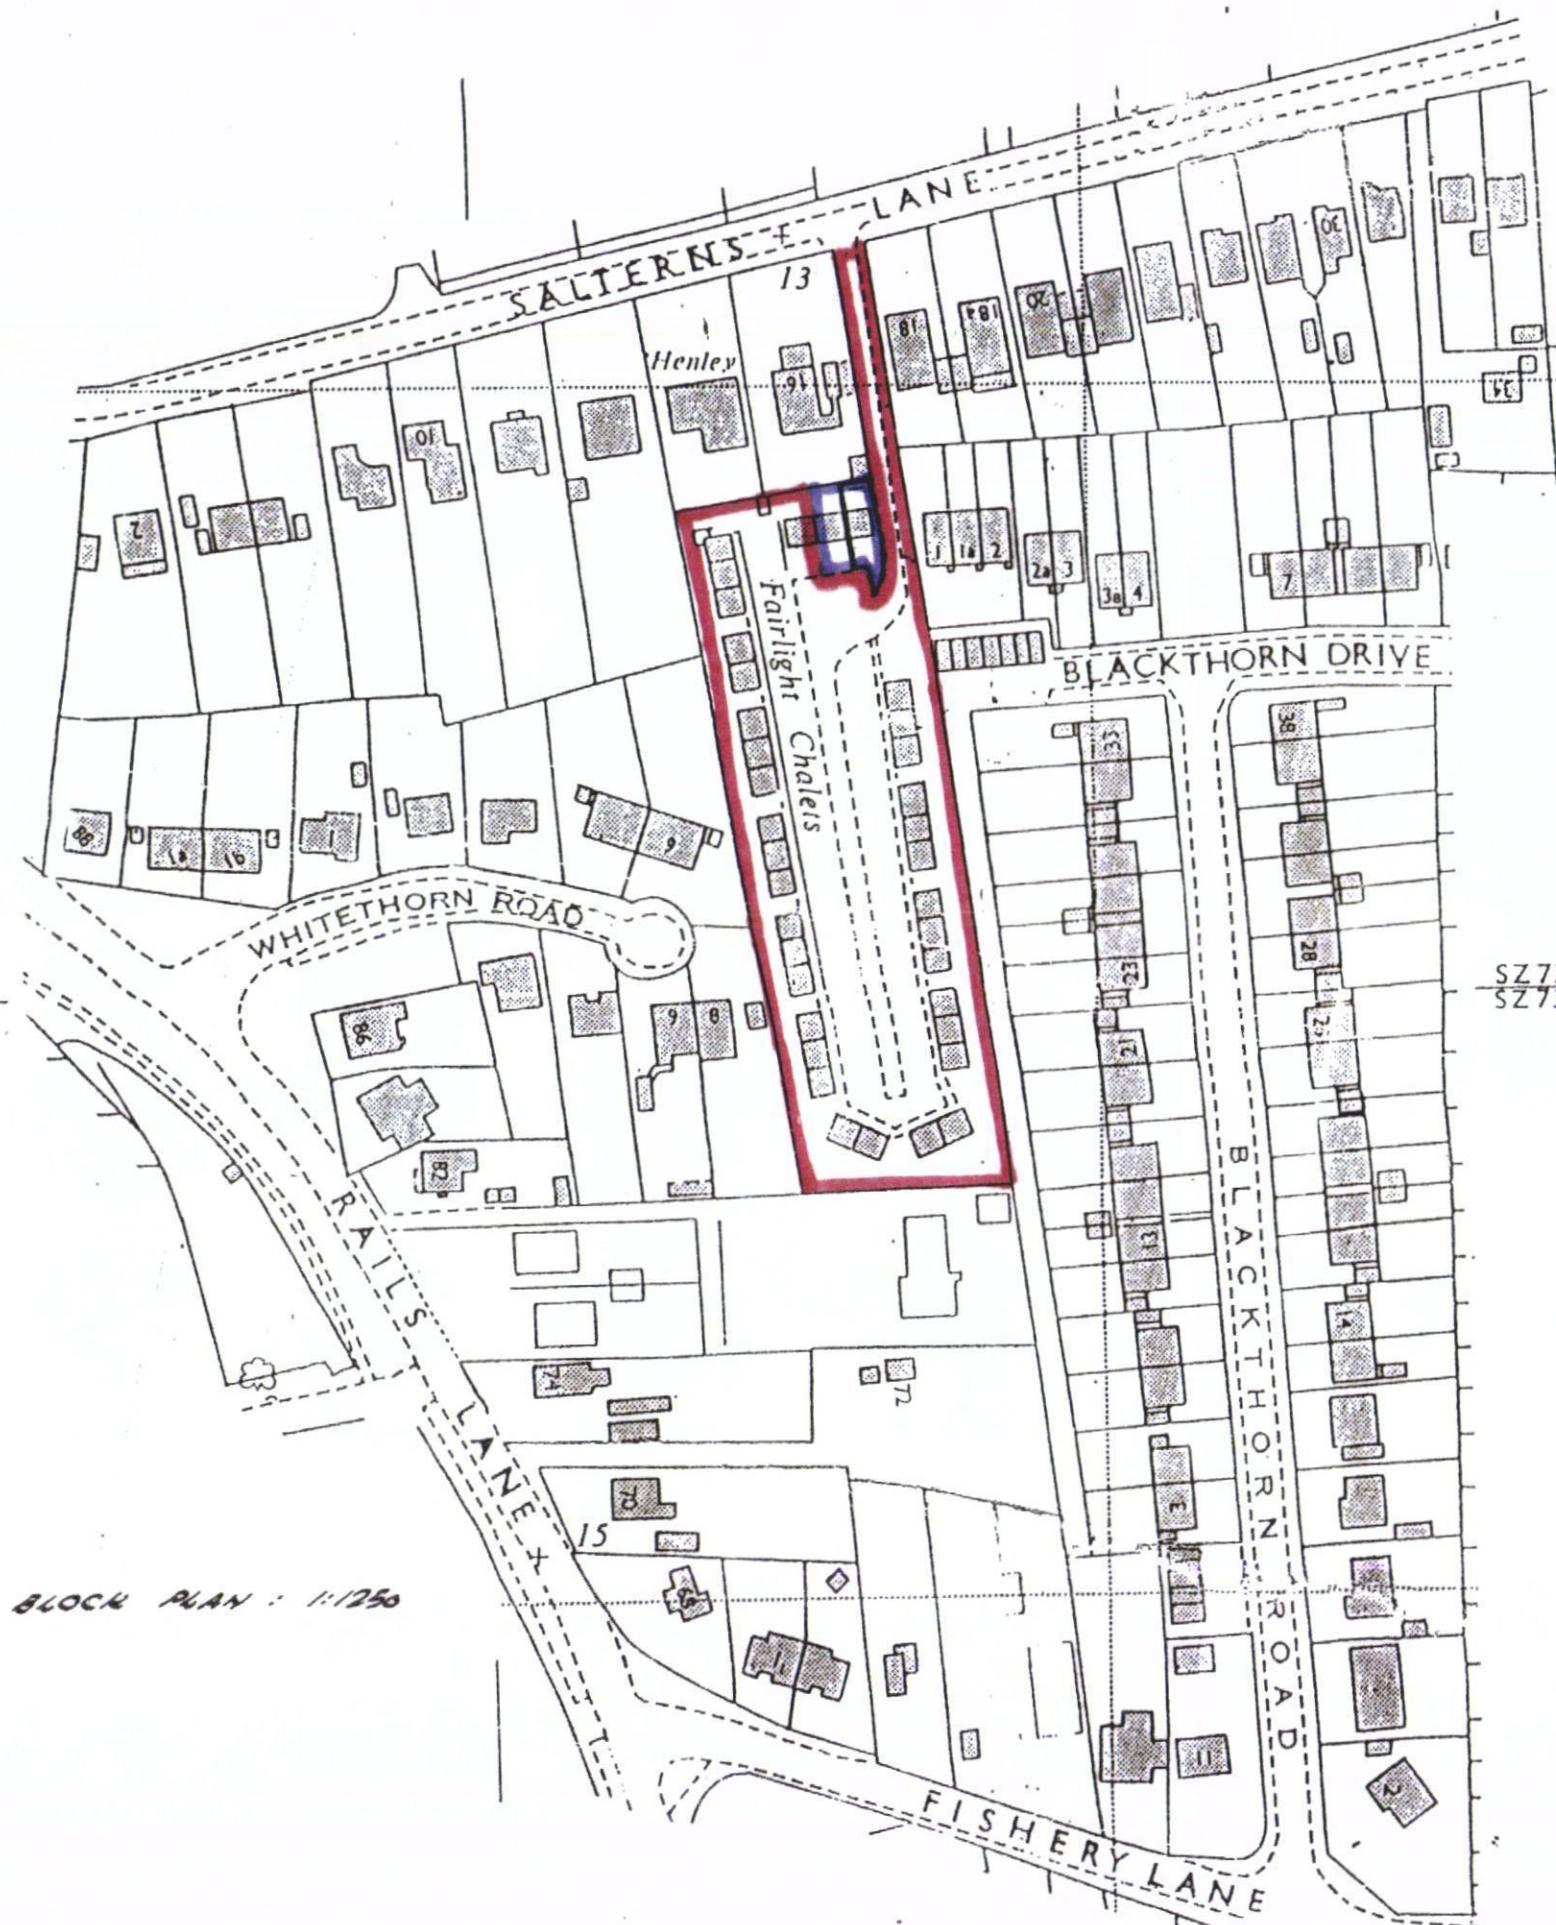

BLOCK PLAN : 1:1250



ORDNANCE SURVEY LICENCE ALB15675

ARTHUR J. HEDGES - PLANNING

CHARTERED TOWN PLANNER
BUILDING DESIGN

43 Bartholomew Street, Newbury
Berkshire RG14 5QA

Client FAIRLIGHT CHALETS
Job FAIRLIGHT CHALETS - HAYLING ISLAND
Scale 1:1250
Drawing No. 01545/1 Date JULY 2012