



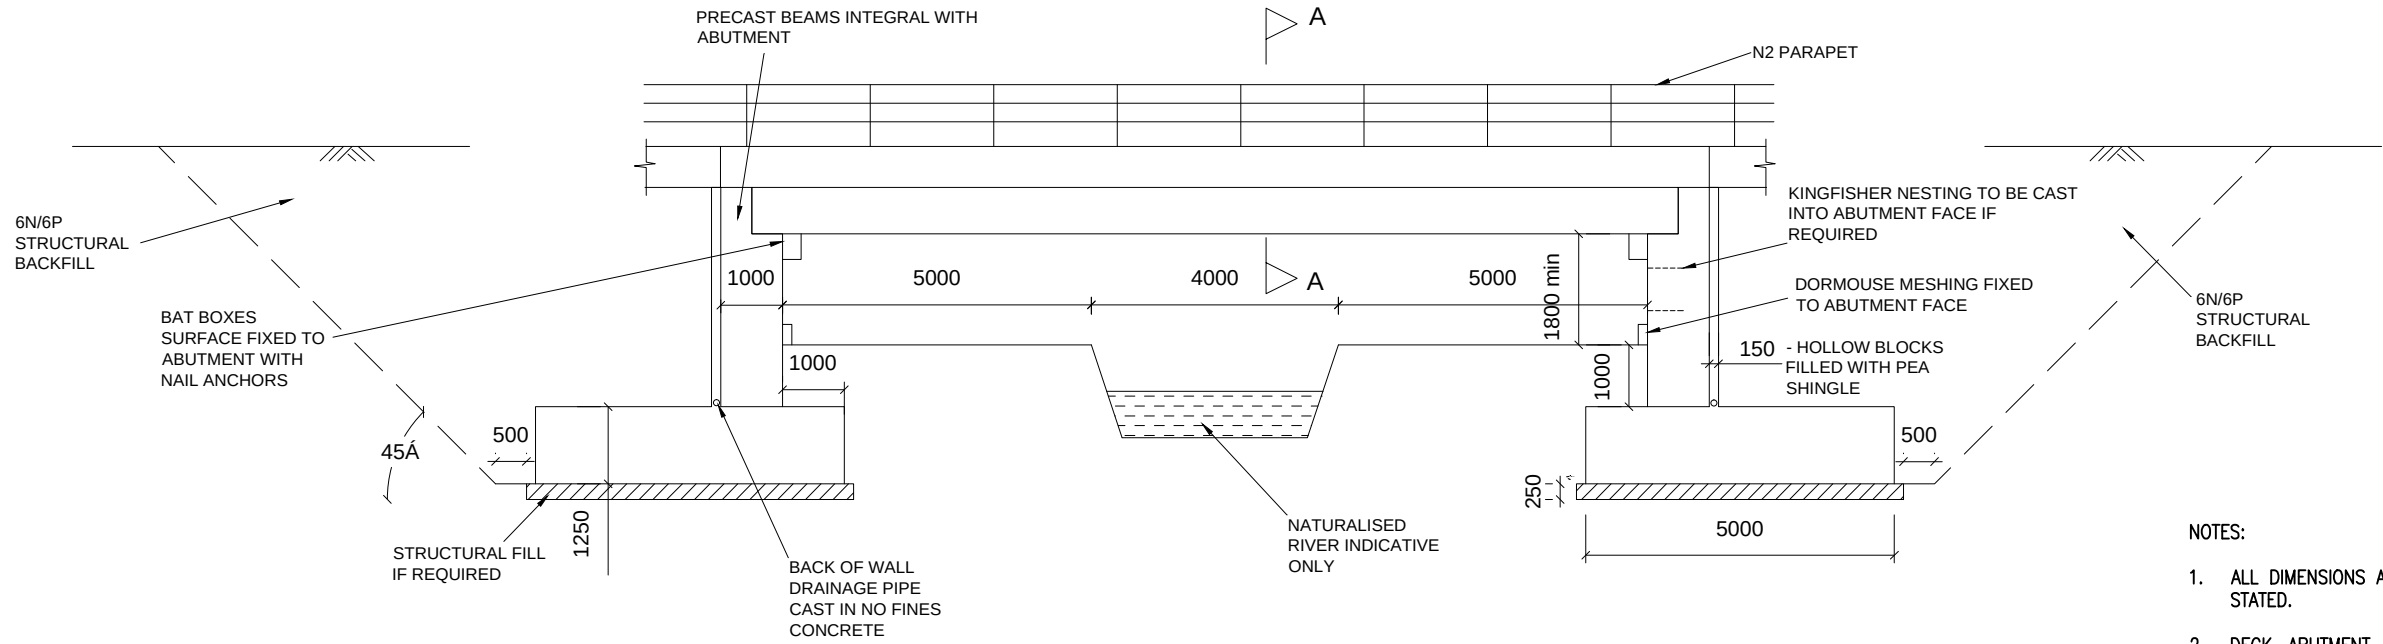


ELEVATION

NOTES:

1. ALL DIMENSIONS ARE IN MM UNLESS OTHERWISE STATED.
2. DECK, ABUTMENT AND FOUNDATION CONCRETE TO BE GRADE C40/50.
3. ALL BURIED CONCRETE SURFACES TO HAVE TWO COATS OF BITUMINOUS PAINT APPLIED.
4. ARCHITECTURAL FEATURE MAY BE USED ON FACE OF N2 PARAPET.
5. FOR PLAN LOCATION OF THE BRIDGE SEE DRAWING 5099849/TP/GA/102.

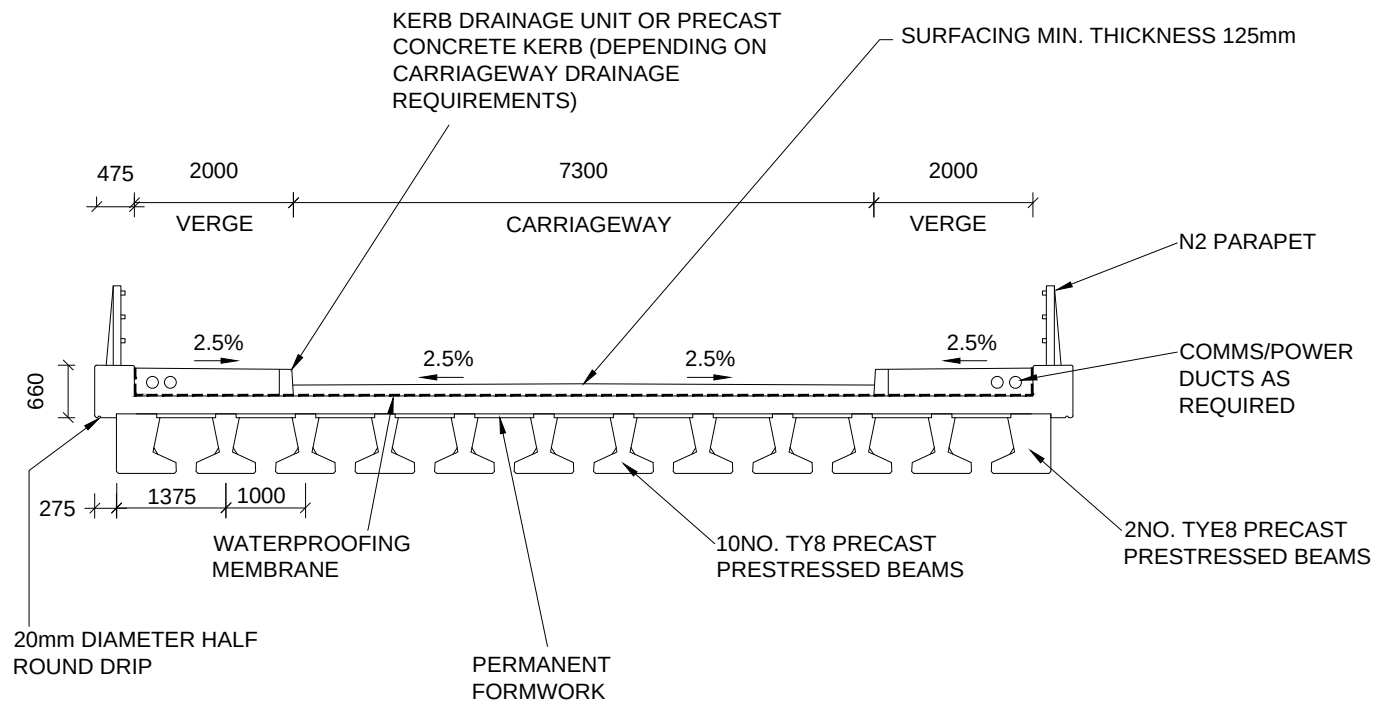

SECTION A-A

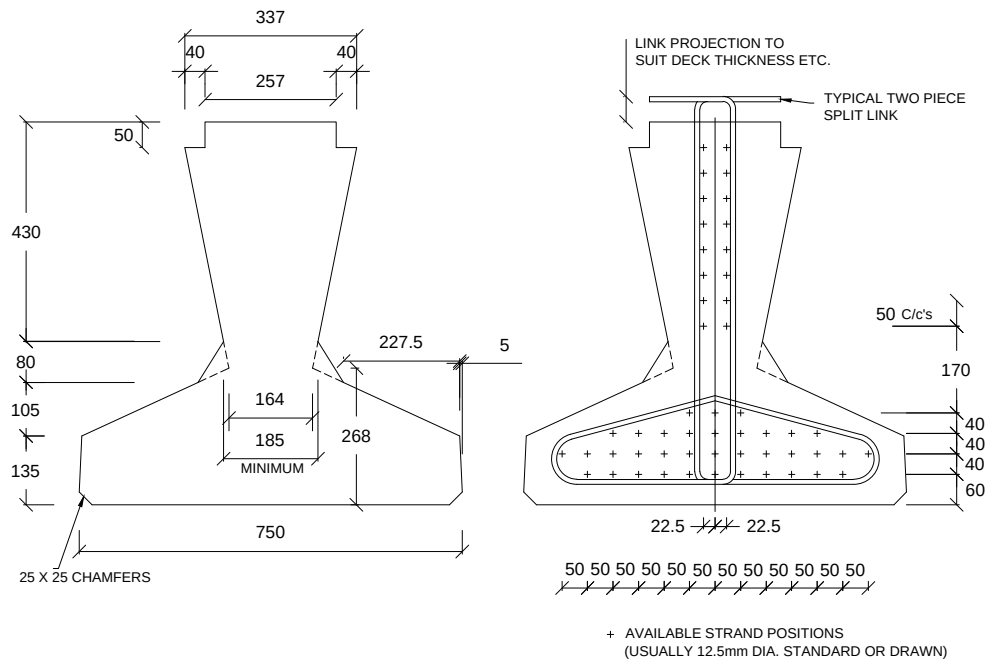

TY8 BEAM DETAIL

SAFETY, HEALTH AND ENVIRONMENTAL INFORMATION				
IN ADDITION TO THE HAZARDS/RISKS NORMALLY ASSOCIATED WITH THE TYPES OF WORK DETAILED ON THIS DRAWING, NOTE THE FOLLOWING SIGNIFICANT RESIDUAL RISKS				
CONSTRUCTION				
NONE				
MAINTENANCE/CLEANING				
NONE				
USE				
NONE				
DECOMMISSIONING/DEMOLITION				
NONE				
Title				
BRIDGE GENERAL ARRANGEMENT				
Sheet Size	Original Scale	Designed/Drawn	Checked	Authorised
A3	NTS	CJH	SB	IPC
Status	Drawing Number	Date	Date	Date
P	5099849/TP/BR/101	03.11.11	04.11.11	04.11.11
Rev				A

ATKINS[™]
Atkins Limited
Consulting Engineers,
Woodcote Grove
Ashley Road
Epsom, Surrey, England,
KT18 5BW
Tel: (01372) 726140
Fax: (01372) 740055
www.atkinsglobal.com

Client
PORTSMOUTH CITY COUNCIL
Project
DUNSBURY HILL FARM STAGE 2

P	FOR INFORMATION	04.11.11	IPC	A	ORIGINAL ISSUE	CJH	04.11.11	SB	IPC
Stat	Purpose of Issue	Date	Auth	Rev	Description	By	Date	Chk'd	Auth