Southern Water

APP/11/0004

Havant Borough Council
Civc Centre
Elmleigh Road,
Havant
PO9 2AX

Your ref

Our ref
A4W_09
Date
31st Dec 2010
Contact
Tel 01903 264444
Fax 01243 781028

Dear - Sir / Madam

Event & Duration Monitoring Scheme

I refer to planning application with reference: 1319278C1 submitted on 21/12/10 by Southern Water's agent, BTU Ltd, which is in relation to the above scheme.

This scheme is required to enable Southern Water to monitor discharges from combined sewer overflows and combined emergency overflows, which discharge directly into the watercourse.

The European courts are considering infraction proceedings against countries that are not seen to be moving towards guideline standards in shellfish waters. DEFRA has therefore requested that the Environment Agency (EA) demonstrates that work is being undertaken to progress towards this objective.

Southern Water is regulated by OFWAT and on a regional basis monitored by the EA. The EA has instructed Southern Water to advance the above scheme as part of the mitigation process.

The target completion date for this scheme is 31st March 2011.

Given the importance of this scheme and in order to assist Southern Water in achieving it's target date of 31st March 2011, I would ask the Council to process and approve this application as soon as practically possible.

I would be grateful if you could liaise with BTU should you have any queries in relation to the above and/or require further information in order for the application to be determined.

Thank you in advance for your assistance with this important matter.

Yours sincerely

Les Bond
Director of Capital Delivery and Commercial

HAVANT BOROUGH COUNCIL
05 JAN 2011
RECEIVED

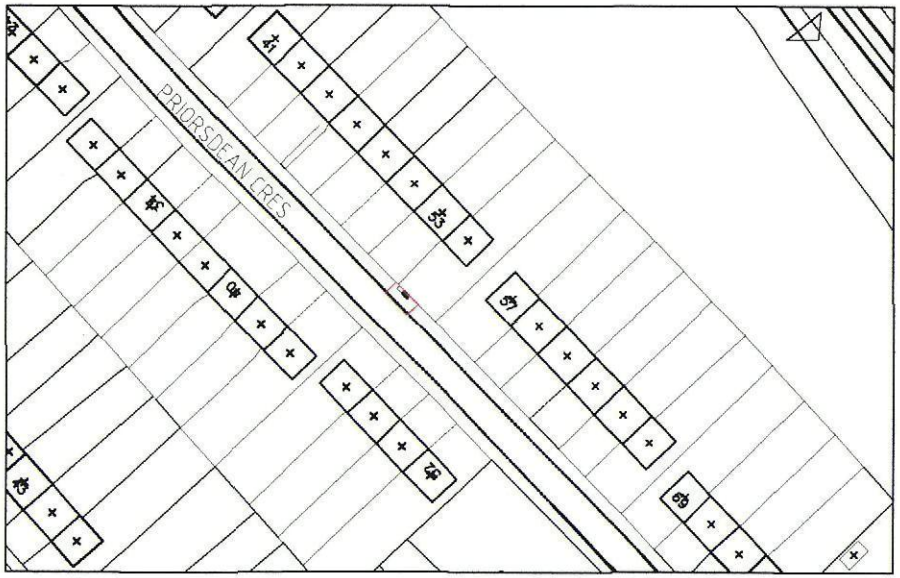

LOCATION PLAN & RED LINE BOUNDARY

SCALE 1:1250

0 25 50 75 100 125m

SCALE 1:1250

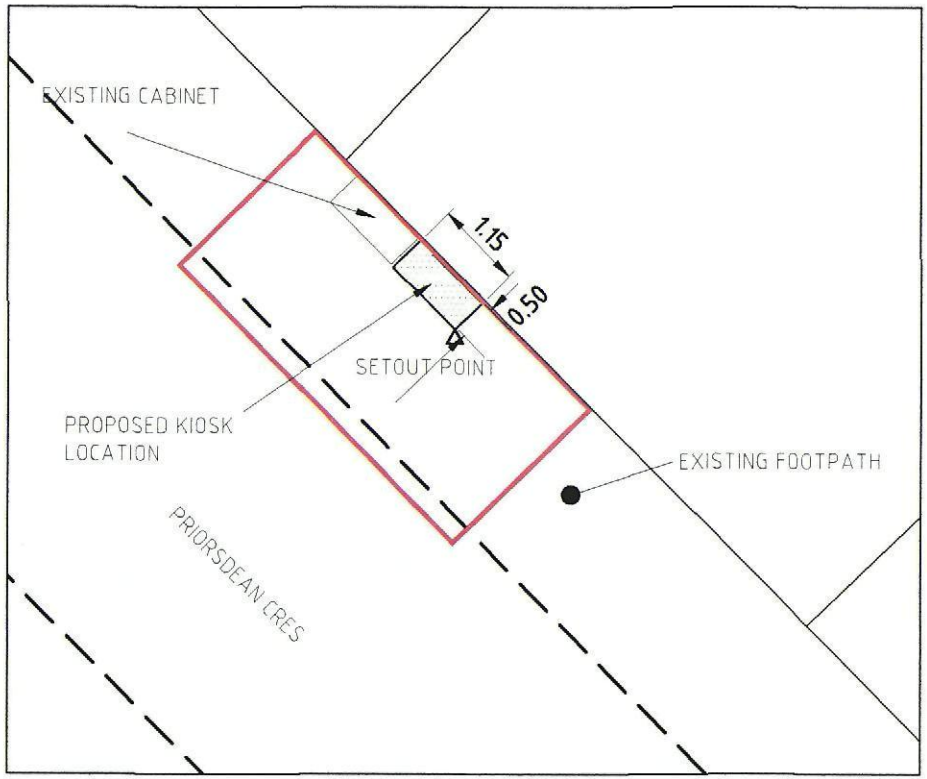

BLOCK PLAN

SCALE 1:100

0 1 2 3 4 5 6 7 8 9 10m

SCALE 1:100

NOTES

ALL DIMENSIONS ARE IN METRES UNLESS SPECIFIED OTHERWISE.

KIOSK LOCATION - E 470910, N 107491

CROWN COPYRIGHT. ALL RIGHTS RESERVED. 2010 LICENCE NUMBER 0100031673

LEGEND

RED LINE BOUNDARY

LOCATION OF KIOSK

SETOUT POINT

HAVANT BOROUGH COUNCIL
DEVELOPMENT CONTROL
07 JAN 2011
RECEIVED

This document has been prepared in accordance with the scope of Scott Wilson's appointment with its client and is subject to the terms of that appointment. Scott Wilson accepts no liability for any use of this document other than by its client and only for the purposes for which it was prepared and provided.
Scott Wilson Ltd 2010

Drawing Title

LOCATION PLAN
PRIORSDEAN CRES CSO

DWG/AMP4W-09-01		
Scale at A4 : AS SHOWN		
Drw GG	App	Rev C
Chk GW	Date	Date07/01

Scott Wilson

www.scottwilson.com

DB4H

(A4L) 297x210 Corporate